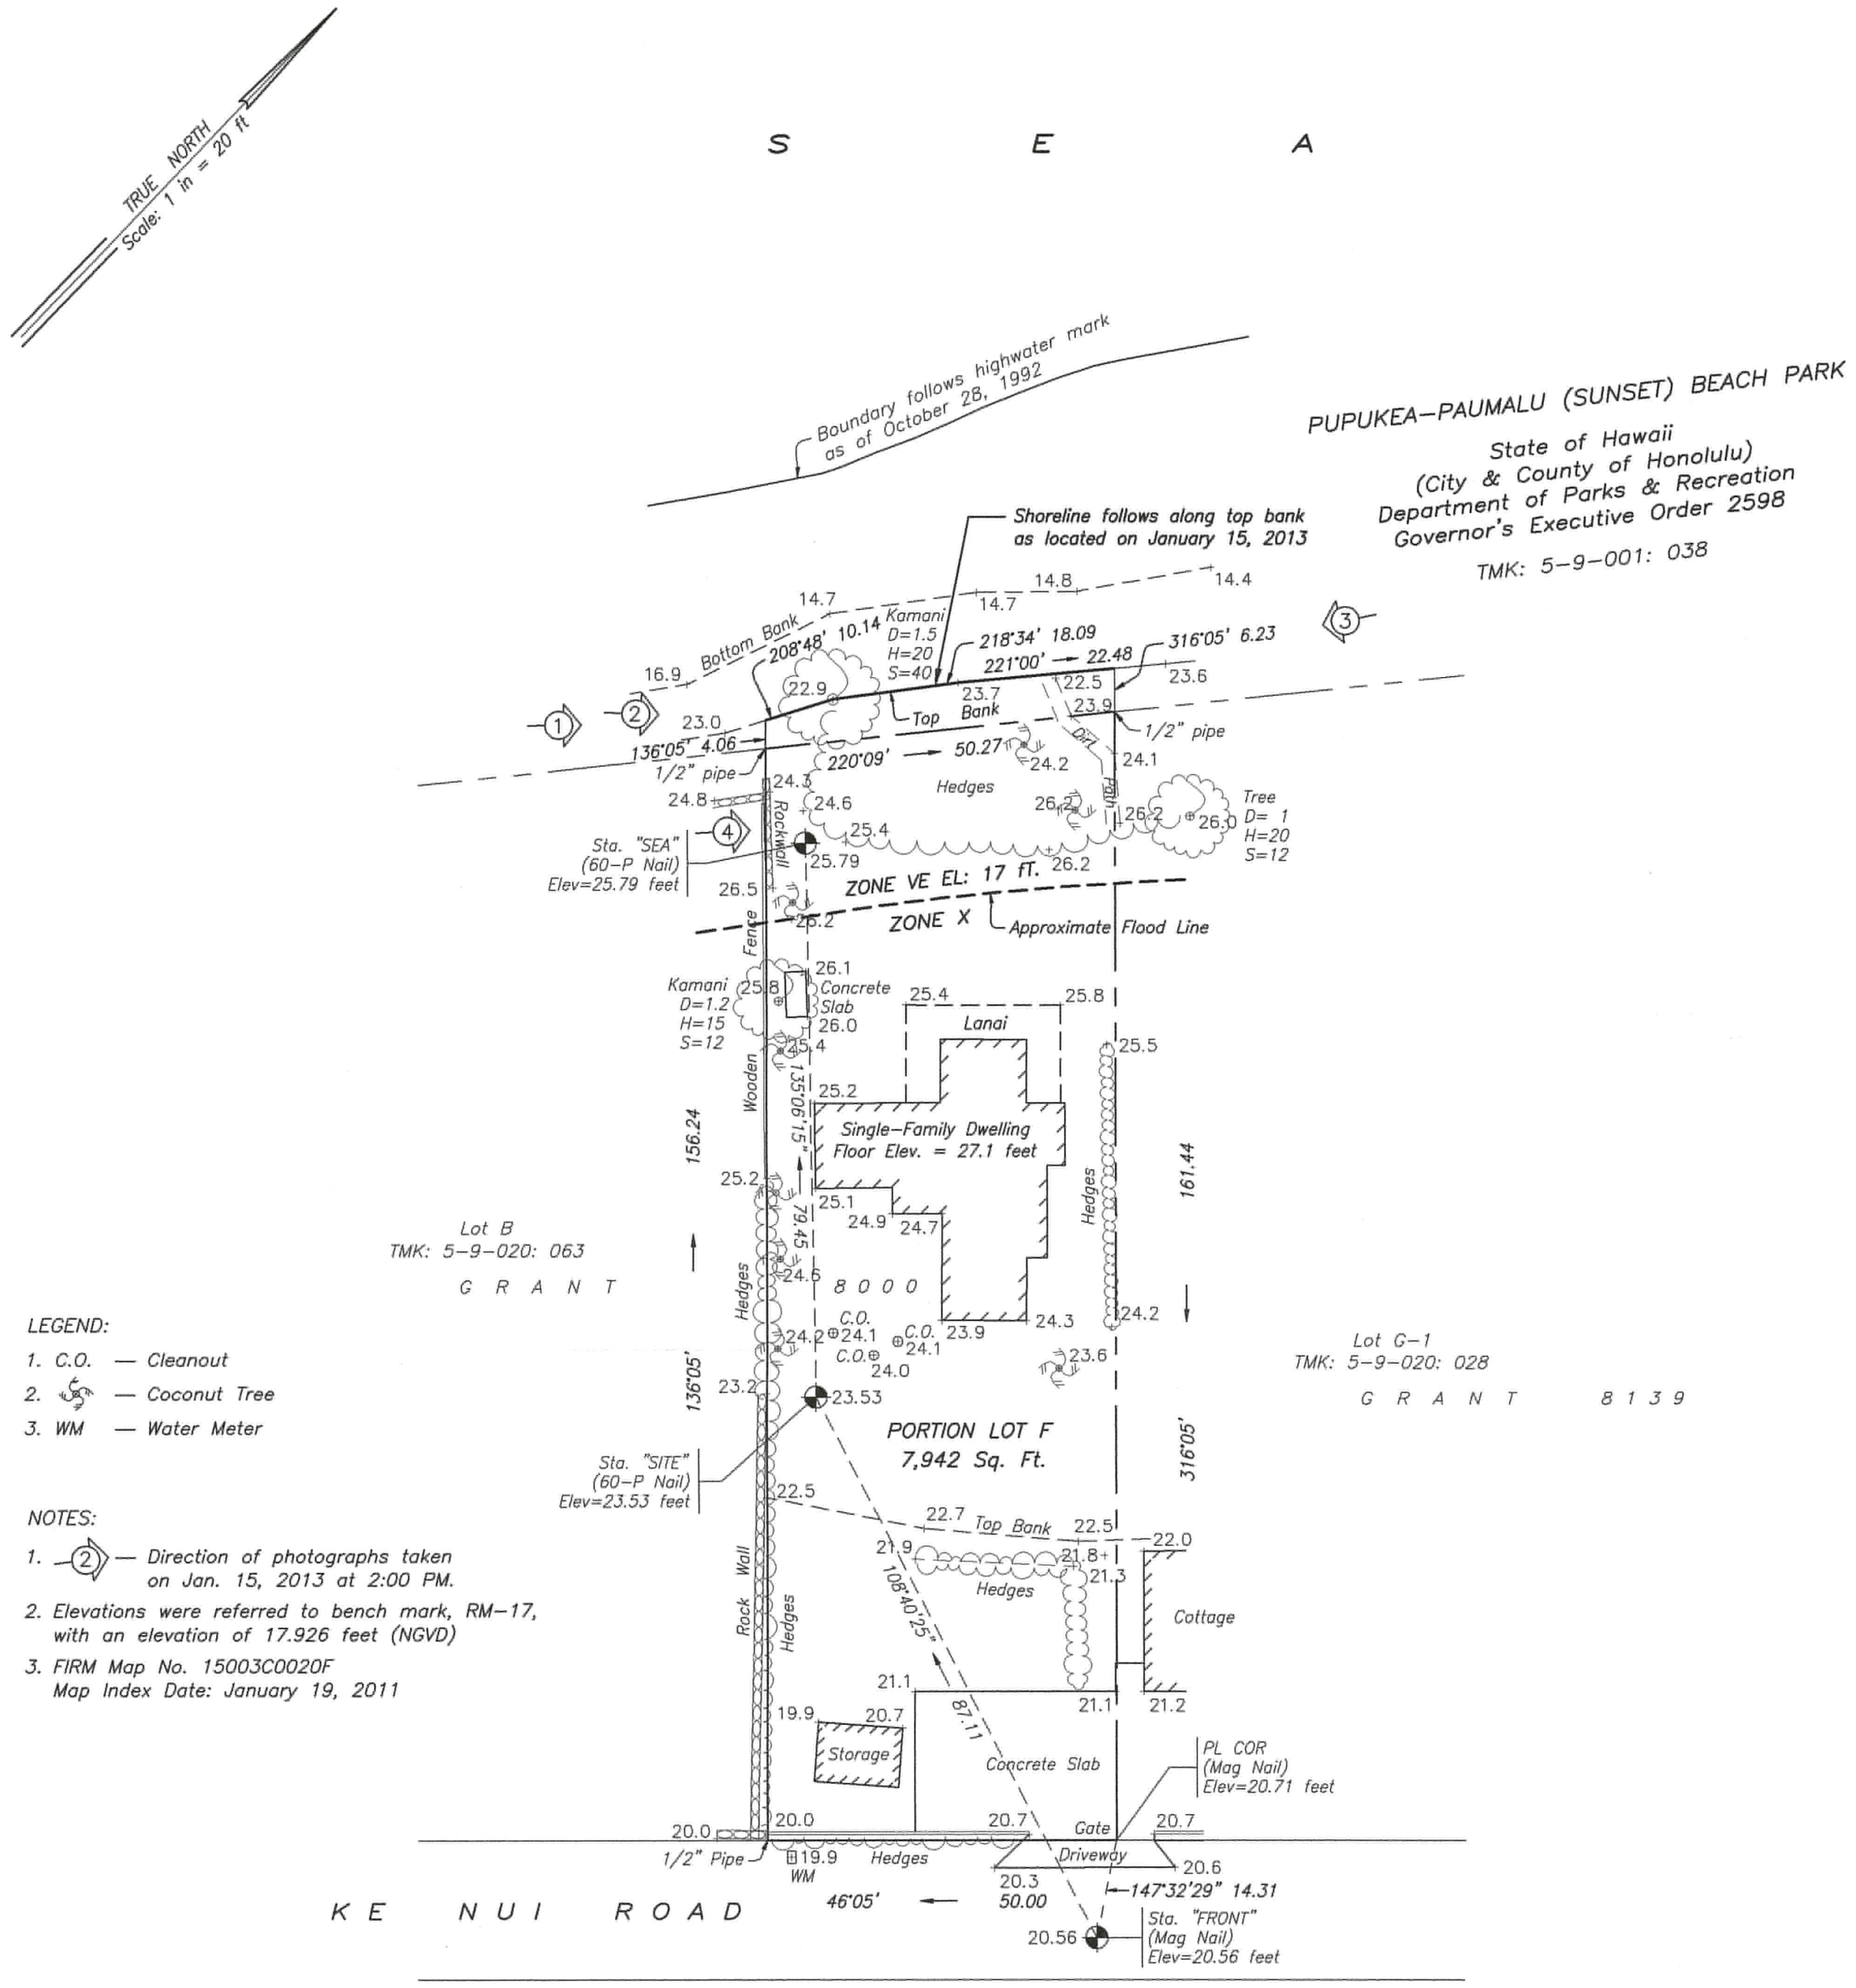

LEGEND:

1. C.O. — Cleanout
2. — Coconut Tree
3. WM — Water Meter

NOTES:

1. (2) — Direction of photographs taken on Jan. 15, 2013 at 2:00 PM.
2. Elevations were referred to bench mark, RM–17, with an elevation of 17.926 feet (NGVD)
3. FIRM Map No. 15003C0020F Map Index Date: January 19, 2011

GIL P. BUMANGLAG
LICENSED PROFESSIONAL LAND SURVEYOR
No. 8948
HAWAII, U.S.A.

This work was prepared by me or under my supervision

GIL P. BUMANGLAG
Licensed Professional Land Surveyor
Certificate Number 8948
Exp. Date: April 30, 2014

SHORELINE SURVEY MAP

PORTION OF LOT F "SUNSET BEACH LOTS" AS SHOWN ON FILE PLAN 373

Being a portion of Land Patent Grant 8000 to John S. Mackenzie

Tax Map Key: (1) 5–9–020: 029

At PUPUKEA–PAUMALU, KOOLAULOA, OAHU, HAWAII

Owner: Patricia L. Johnson Trust
PATRICIA L. JOHNSON, Trustee

Site Address: 59–351 Ke Nui Road, Haleiwa, HI

Date: January 15, 2013
FB No. G–379: 02
c:\proj\shore\59–351 Ke Nui

GIL SURVEYING SERVICES, inc.
1442 UILA STREET HONOLULU HAWAII 96818

15" x 21" = 2.19 sq. ft.