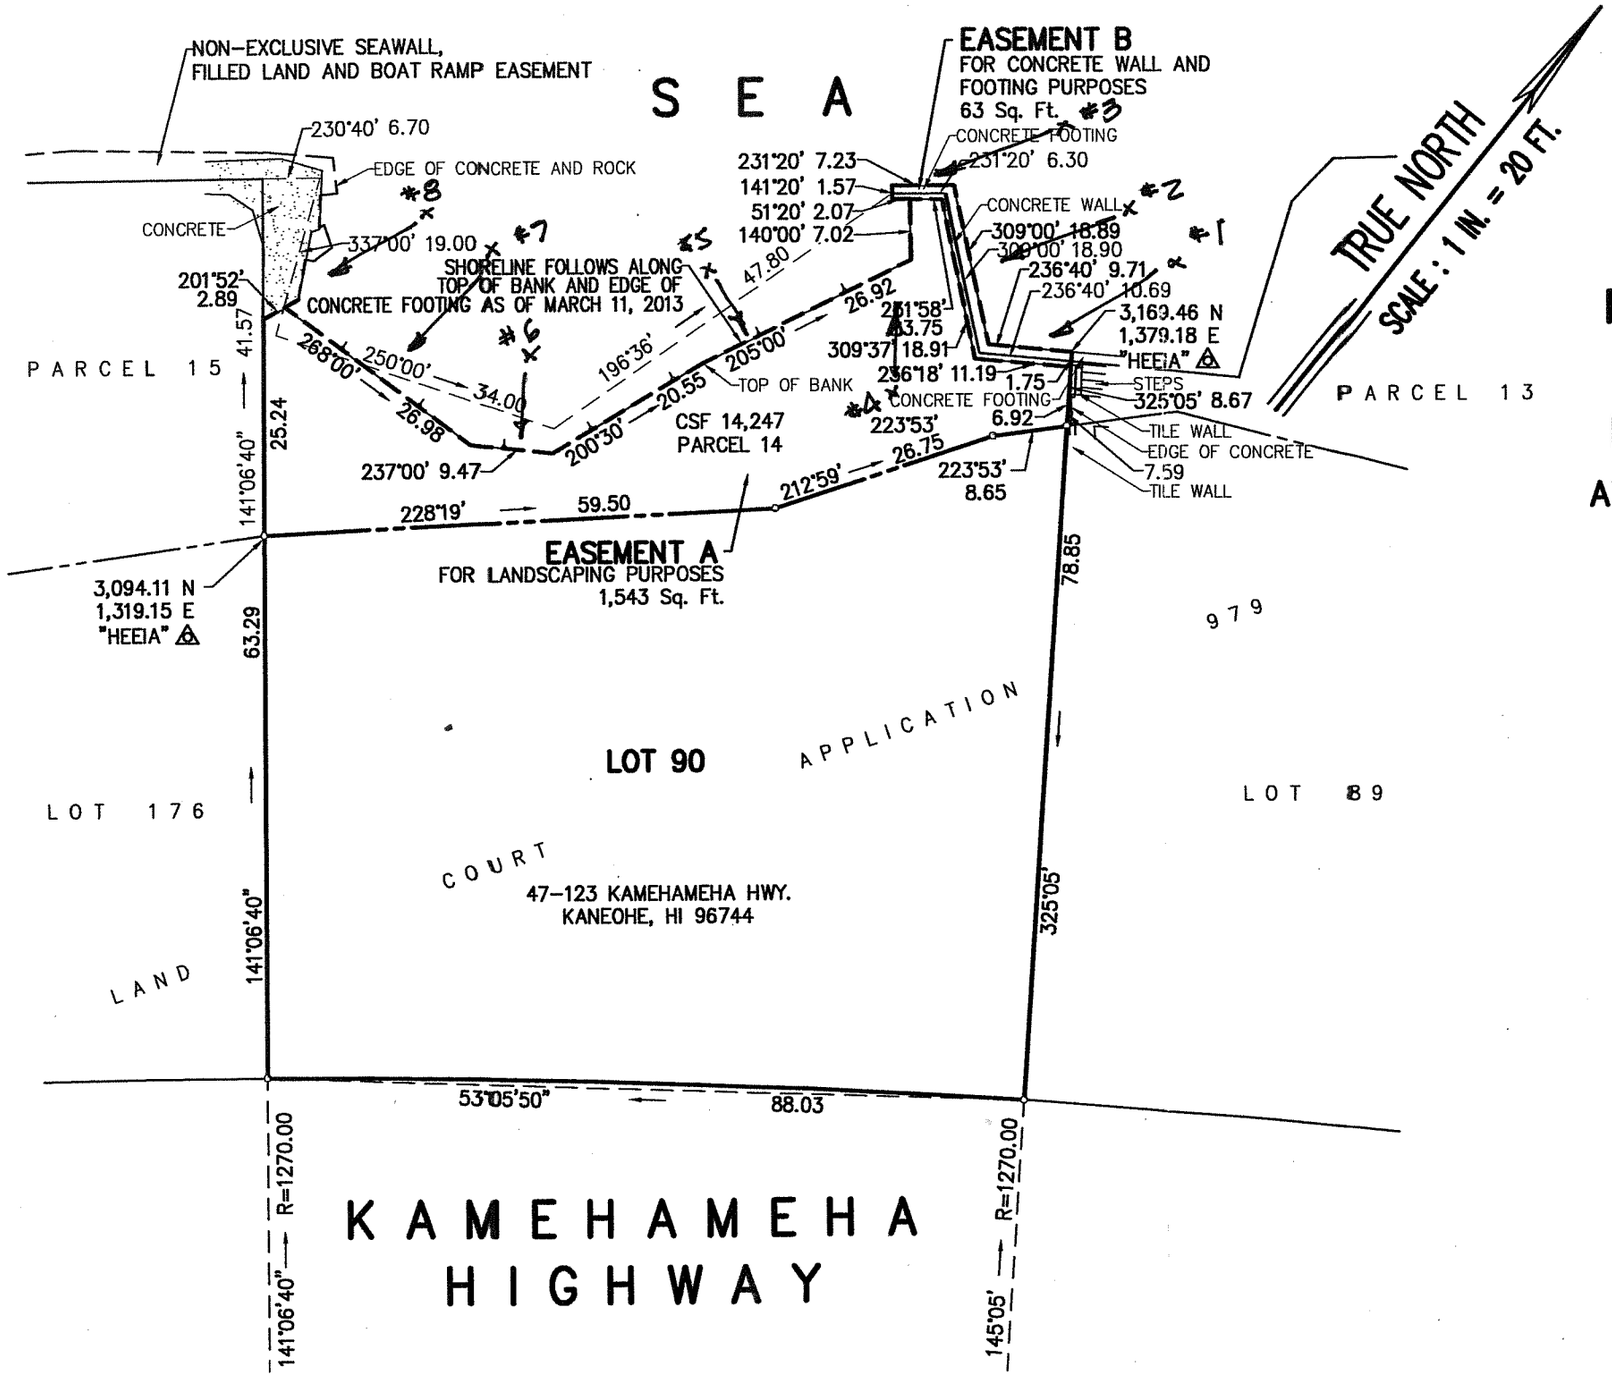

MAP SHOWING SHORELINE AFFECTING PARCEL 14 FILLED AREA OF KANEOHE BAY FRONTING LOT 90 LAND COURT APPLICATION 979

AT KAHALUU, KOOLAUPOKO, OAHU, HAWAII

SCALE : 1 IN. = 20 FT.

MARCH 15, 2013 WALTER P. THOMPSON, INC.

JAMES R. THOMPSON
LICENSED PROFESSIONAL LAND SURVEYOR
No.3627
HAWAII, U.S.A.

THIS WORK WAS PREPARED BY
ME OR UNDER MY SUPERVISION

James R. Thompson

OWNERS OF LOT 90: BEVERLY HOVERSLAND
DAVID KNOX
850 MILILANI MALL
HONOLULU, HI 96813

NOTE:
EASEMENTS A AND B IN FAVOR OF LOT 90.

11076c01.dwg/1577.79/fdja/031513

TAX MAP KEY : 4 – 7 – 19 : 78

PICTURES 10"x 15" = 1.04 Sq.Ft.