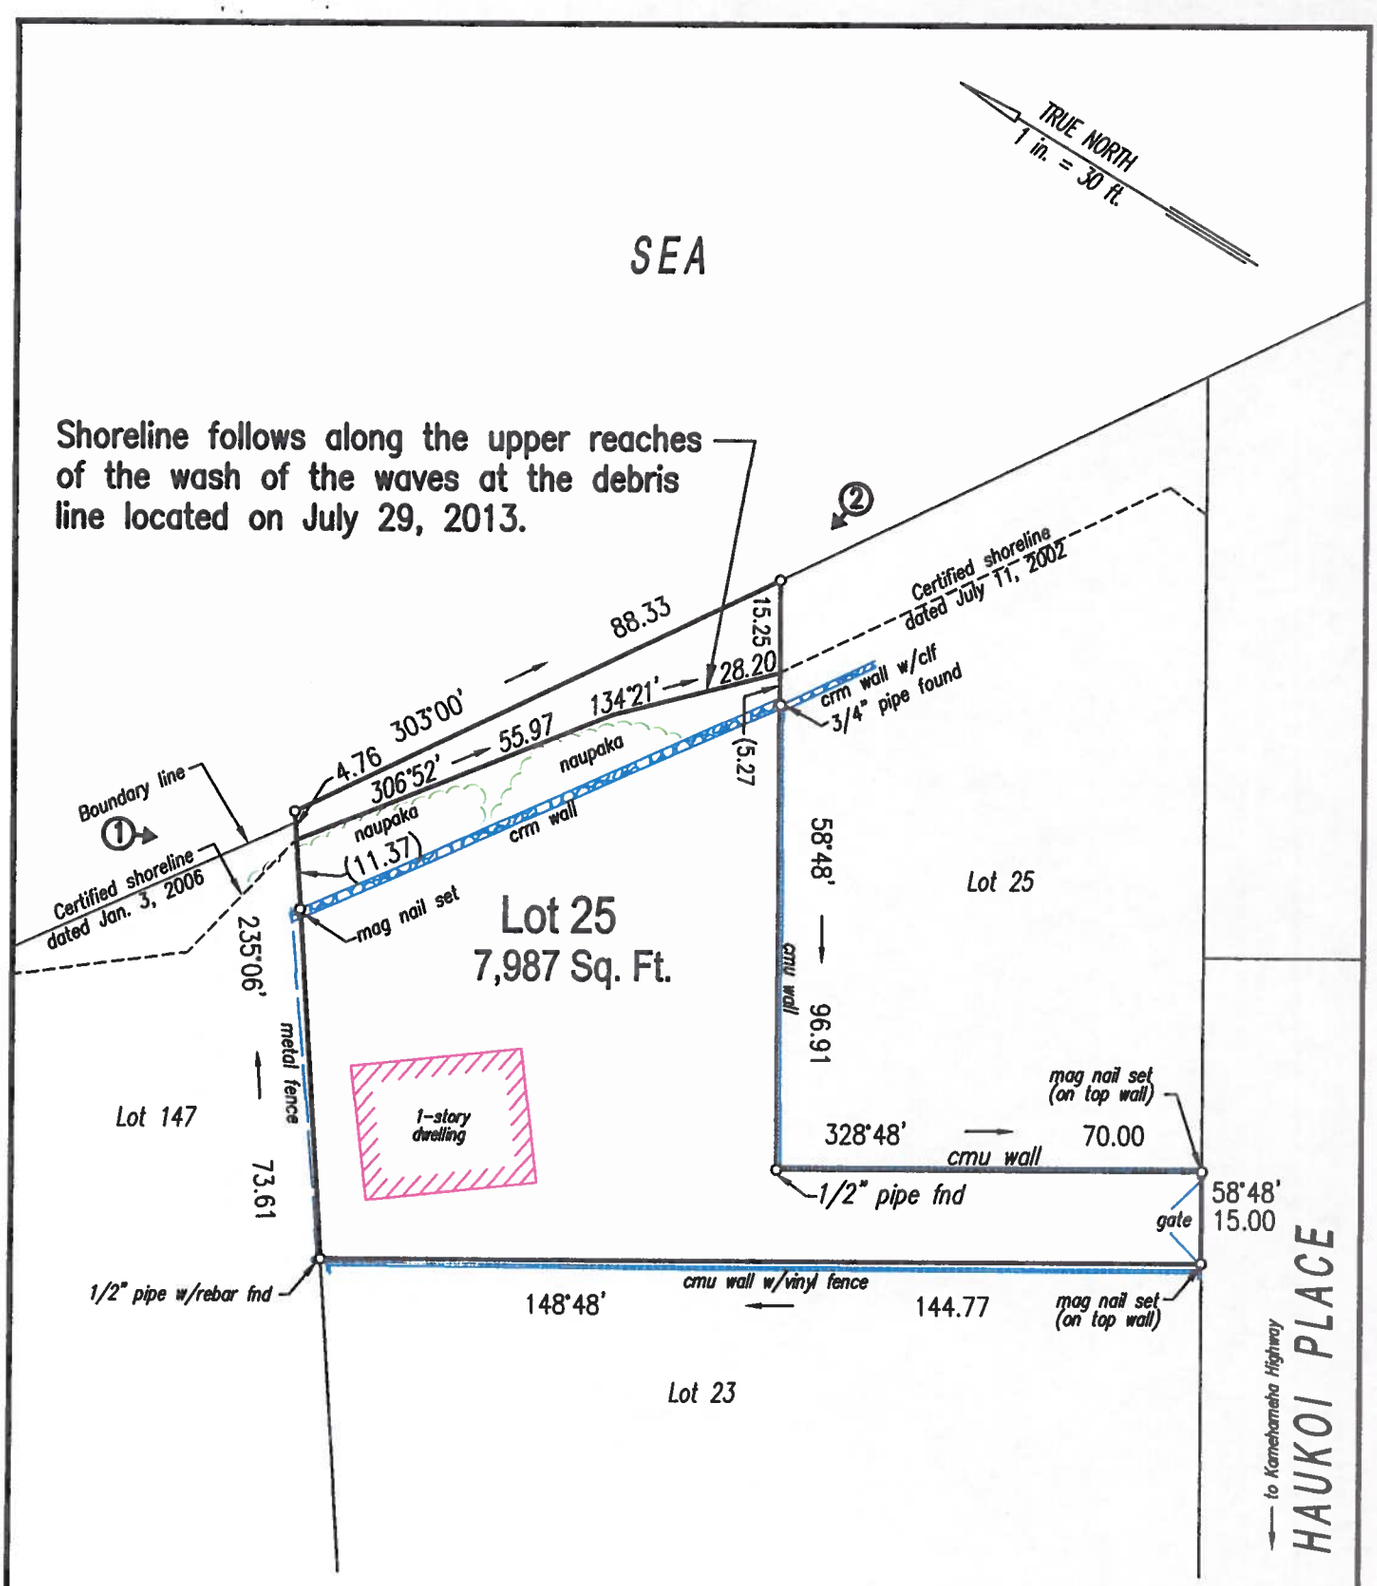

SHORELINE SURVEY
Lot 25 (Map7)
Land Court Consolidation 23

At Kaipapau, Koolauloa, Oahu, Hawaii
Date: July 29, 2013
Tax Map Key (1) 5-4-012: 014
Scale: 1 in. = 30 ft.

ARDEN J. TORCUATO
LICENSED PROFESSIONAL LAND SURVEYOR
No. 10257
HAWAII, U.S.A.

This map was prepared by me or under my direct supervision

LICENSED PROFESSIONAL LAND SURVEYOR
CERTIFICATE NUMBER 10257
Exp. 4/30/2014

Owner: Finlayson Trust

Note: ① Picture Number & Direction

54-3 Haukoi Pl., Hauula
F.B. 46:46

LEAPS & BOUNDARIES, INC.
2016 WATERHOUSE ST., STE. 101
HONOLULU, HI 96819
PH. (808) 484-5701
FAX (888) 542-2097

8 ½" x 13"