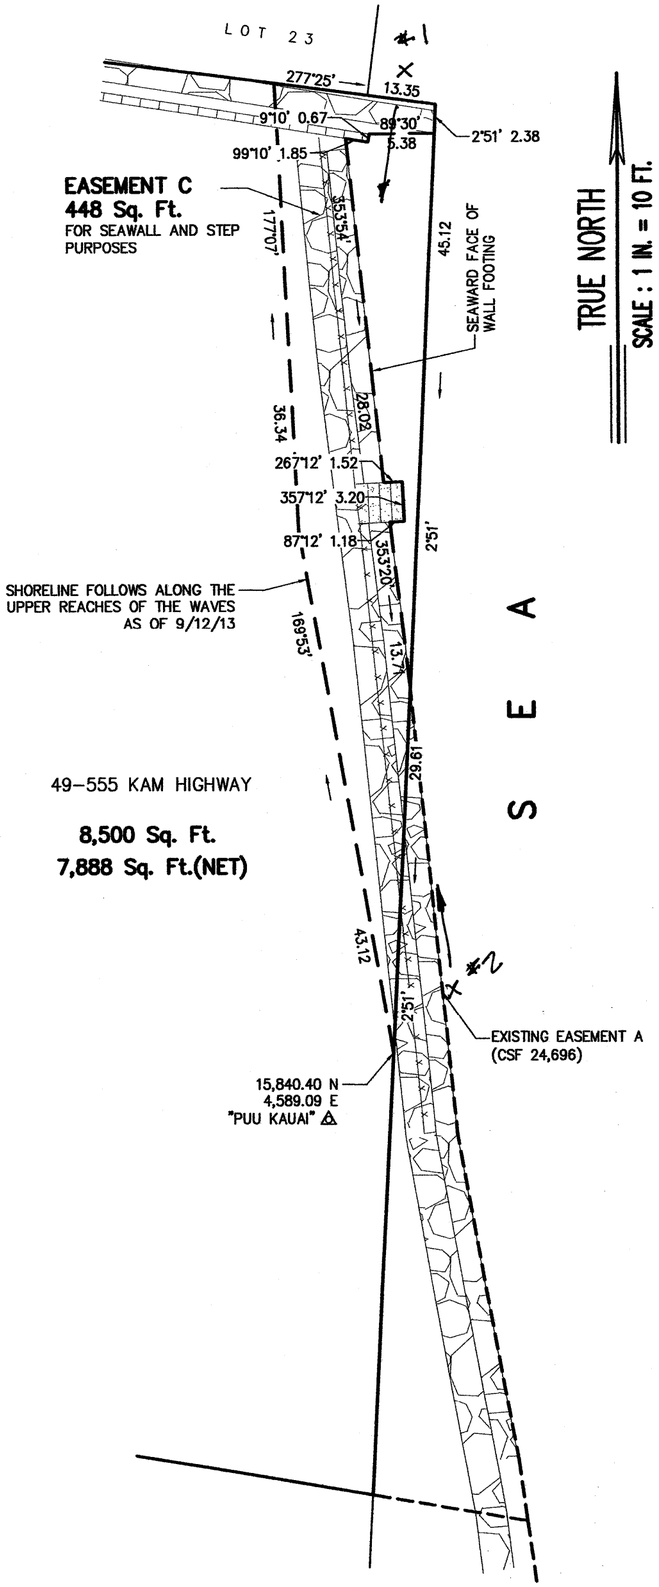

INSET

SCALE : 1 IN. = 10 FT.

TRUE NORTH

SCALE : 1 IN. = 10 FT.

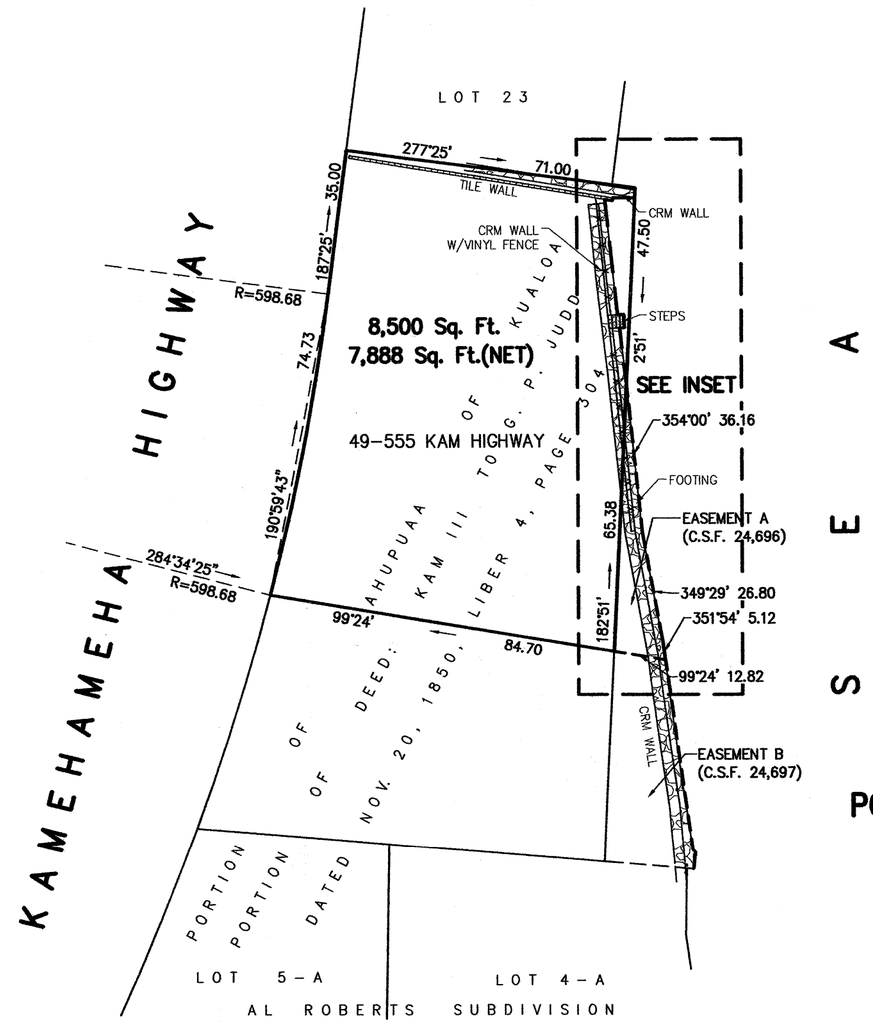

TRUE NORTH

SCALE : 1 IN. = 30 FT.

OWNERS: CARL T. MINATOYA, TR., LARAINE L. TANABE, TR. AND HARVEY K. MINATOYA

MAP SHOWING SHORELINE AFFECTING PORTION AHUPUAA OF KUALOA PORTION DEED: KAMEHAMEHA III TO G.P. JUDD DATED NOVEMBER 20, 1850 RECORDED IN LIBER 4 AT PAGE 304

AT KUALOA, KOOLAUPOKO, OAHU, HAWAII

SCALE : 1 IN. = 30 FT.

SEPTEMBER 25, 2013 WALTER P. THOMPSON, INC.

JAMES R. THOMPSON
LICENSED PROFESSIONAL LAND SURVEYOR
No.3627
HAWAII, U.S.A.

THIS WORK WAS PREPARED BY ME OR UNDER MY SUPERVISION

James R. Thompson

EXP. 04/30/14

05169t09.dwg/j/092111

TAX MAP KEY : 4 – 9 – 09 : 05

PICTURES

15"x 21" = 2.19 Sq. Ft.