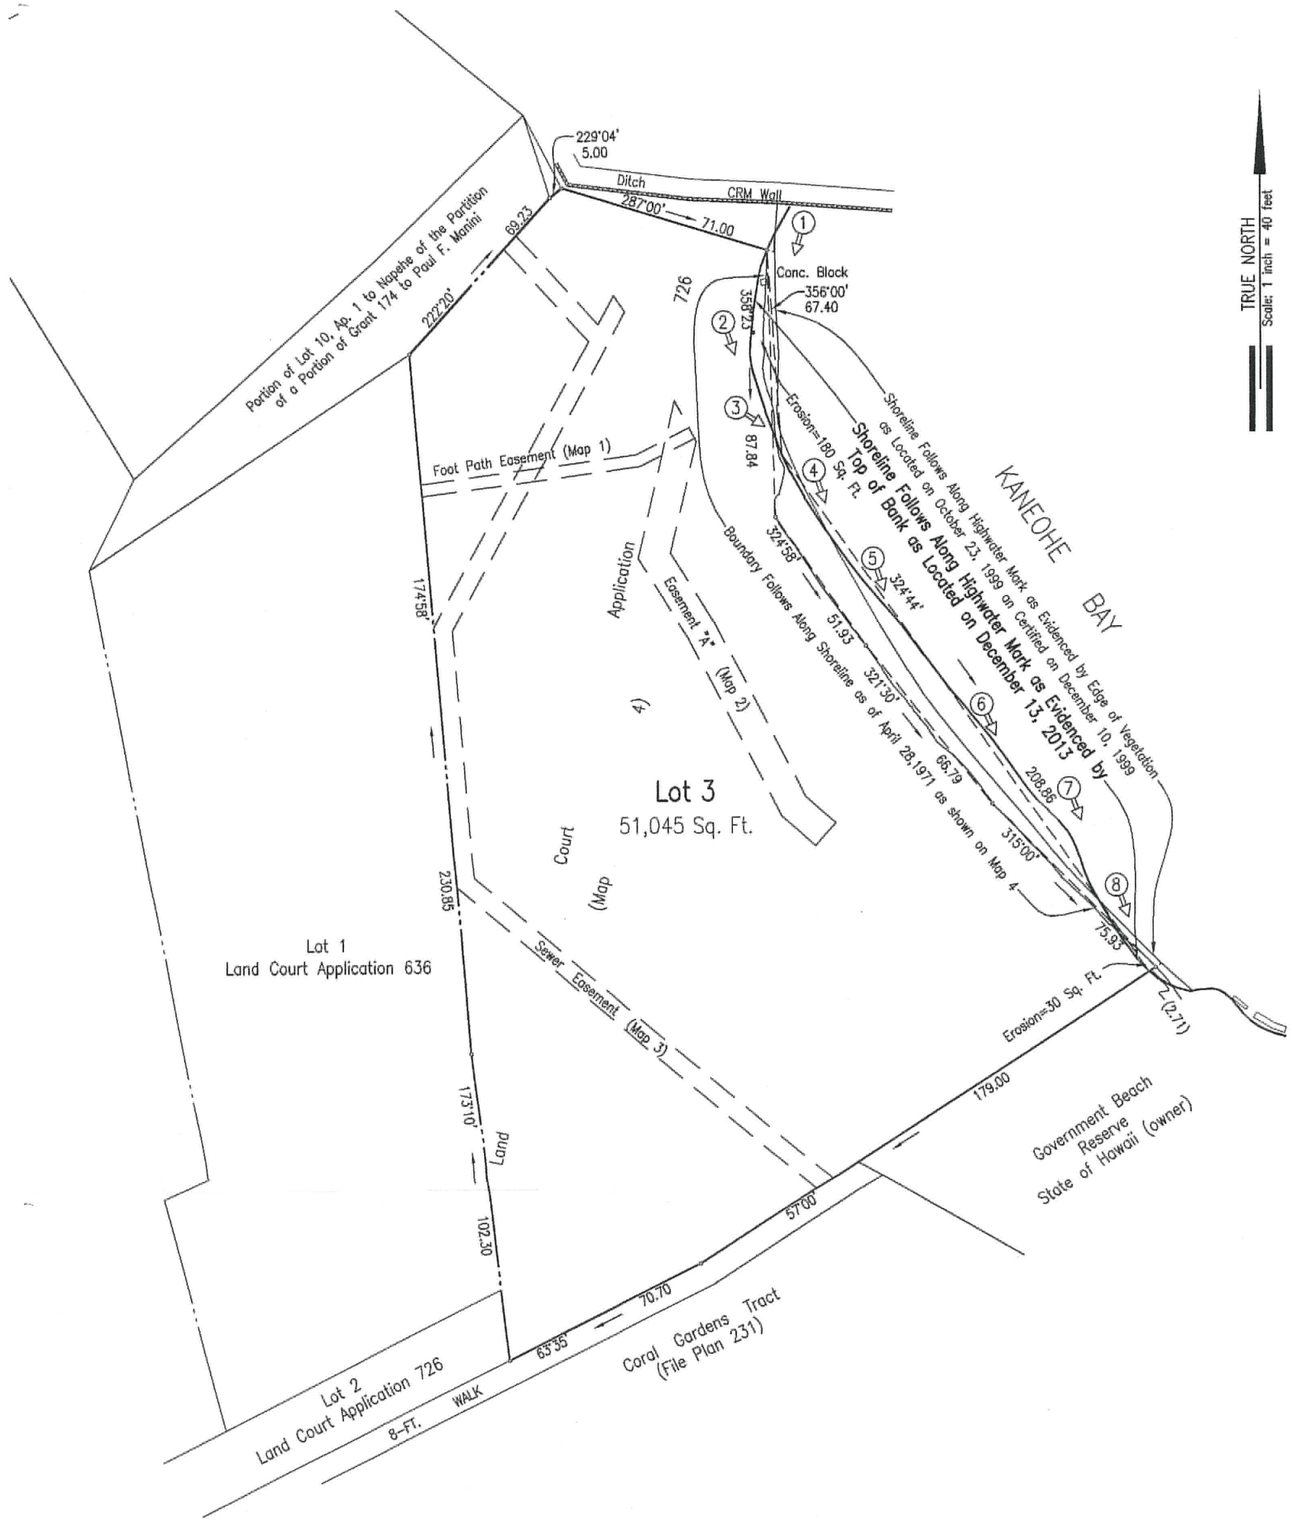

Shoreline Survey
Lot 3
as Shown on Map 4
of Land Court Application 726
At Punaluu-Makai, Kaneohe, Koolaupoko,
Island of Oahu, Hawaii
Tax Map Key: 4-5-05: Por. 59

Owner: WB Hui, LLC
1050 Bishop Street, Suite 303
Honolulu, Hawaii 96813

RYAN M. SUZUKI
LICENSED PROFESSIONAL LAND SURVEYOR
No. 10059
HAWAII, U.S.A.

This work was prepared by me
or under my direct supervision

4/30/14
Ryan M. Suzuki Expiration Date
Licensed Professional Land Surveyor
Certificate Number 10059

RMTC Ref. No.: 1-22059-0-S
FB No.: 8174
FN: Waikalua Bayside Shoreline.Dwg

R. M. TOWILL CORPORATION
SINCE 1930

2024 North King Street, Suite 200
Honolulu, Hawaii 96819
15" x 21" = 2.2 Sq. Ft.