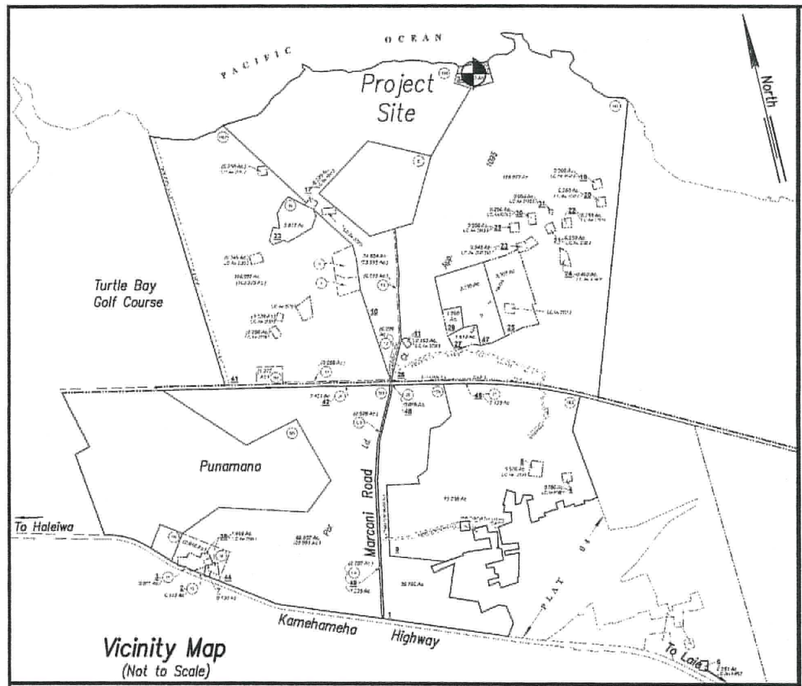

Vicinity Map
(Not to Scale)

TRUE NORTH
Scale: 1 inch = 50 feet

Photo Index Map
Shoreline Survey of
Lot A–2 (Map 3)
of Land Court Application 1095
At Kahuku, Koolauloa, Oahu, Hawaii
Tax Map Key: (1) 5–6–03: 34

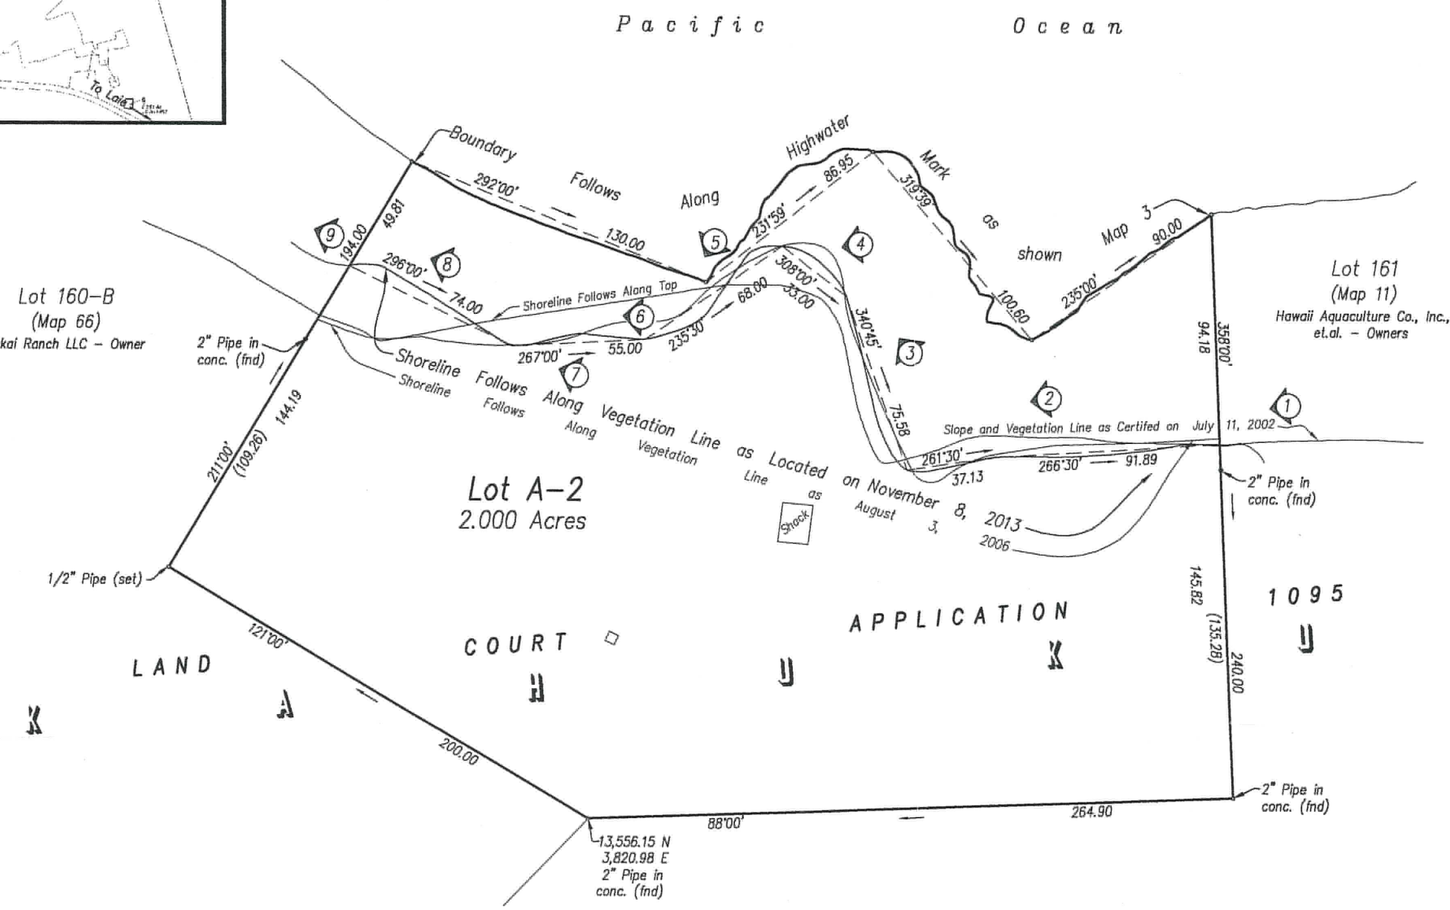

Owner: BEAM LLC
Property Address: Kamehameha Highway
Kahuku, Hawaii 96731

Notes:

Azimuths and coordinates are referred to Government Survey Triangulation Station "PUUKI" △.

(1) Indicates Photograph number and direction

GRAPHIC SCALE
50 0 25 50 100 200
1 inch = 50 feet

DAN L. M. AKITA
LICENSED PROFESSIONAL LAND SURVEYOR
No. 12749
HAWAII, U.S.A.

R. M. Towill Corporation

This work was prepared by me or under my direct supervision

4/30/14
Dan L.M. Akita Expiration Date
Licensed Professional Land Surveyor
Certificate Number 12749

RMTC Ref. No.: 1–22286–0–S
F.N.: Kahuku A–2.Dwg
F.B. No. 8409

R. M. TOWILL CORPORATION
SINCE 1930

2024 North King Street, Suite 200
Honolulu, Hawaii 96819
November 18, 2013