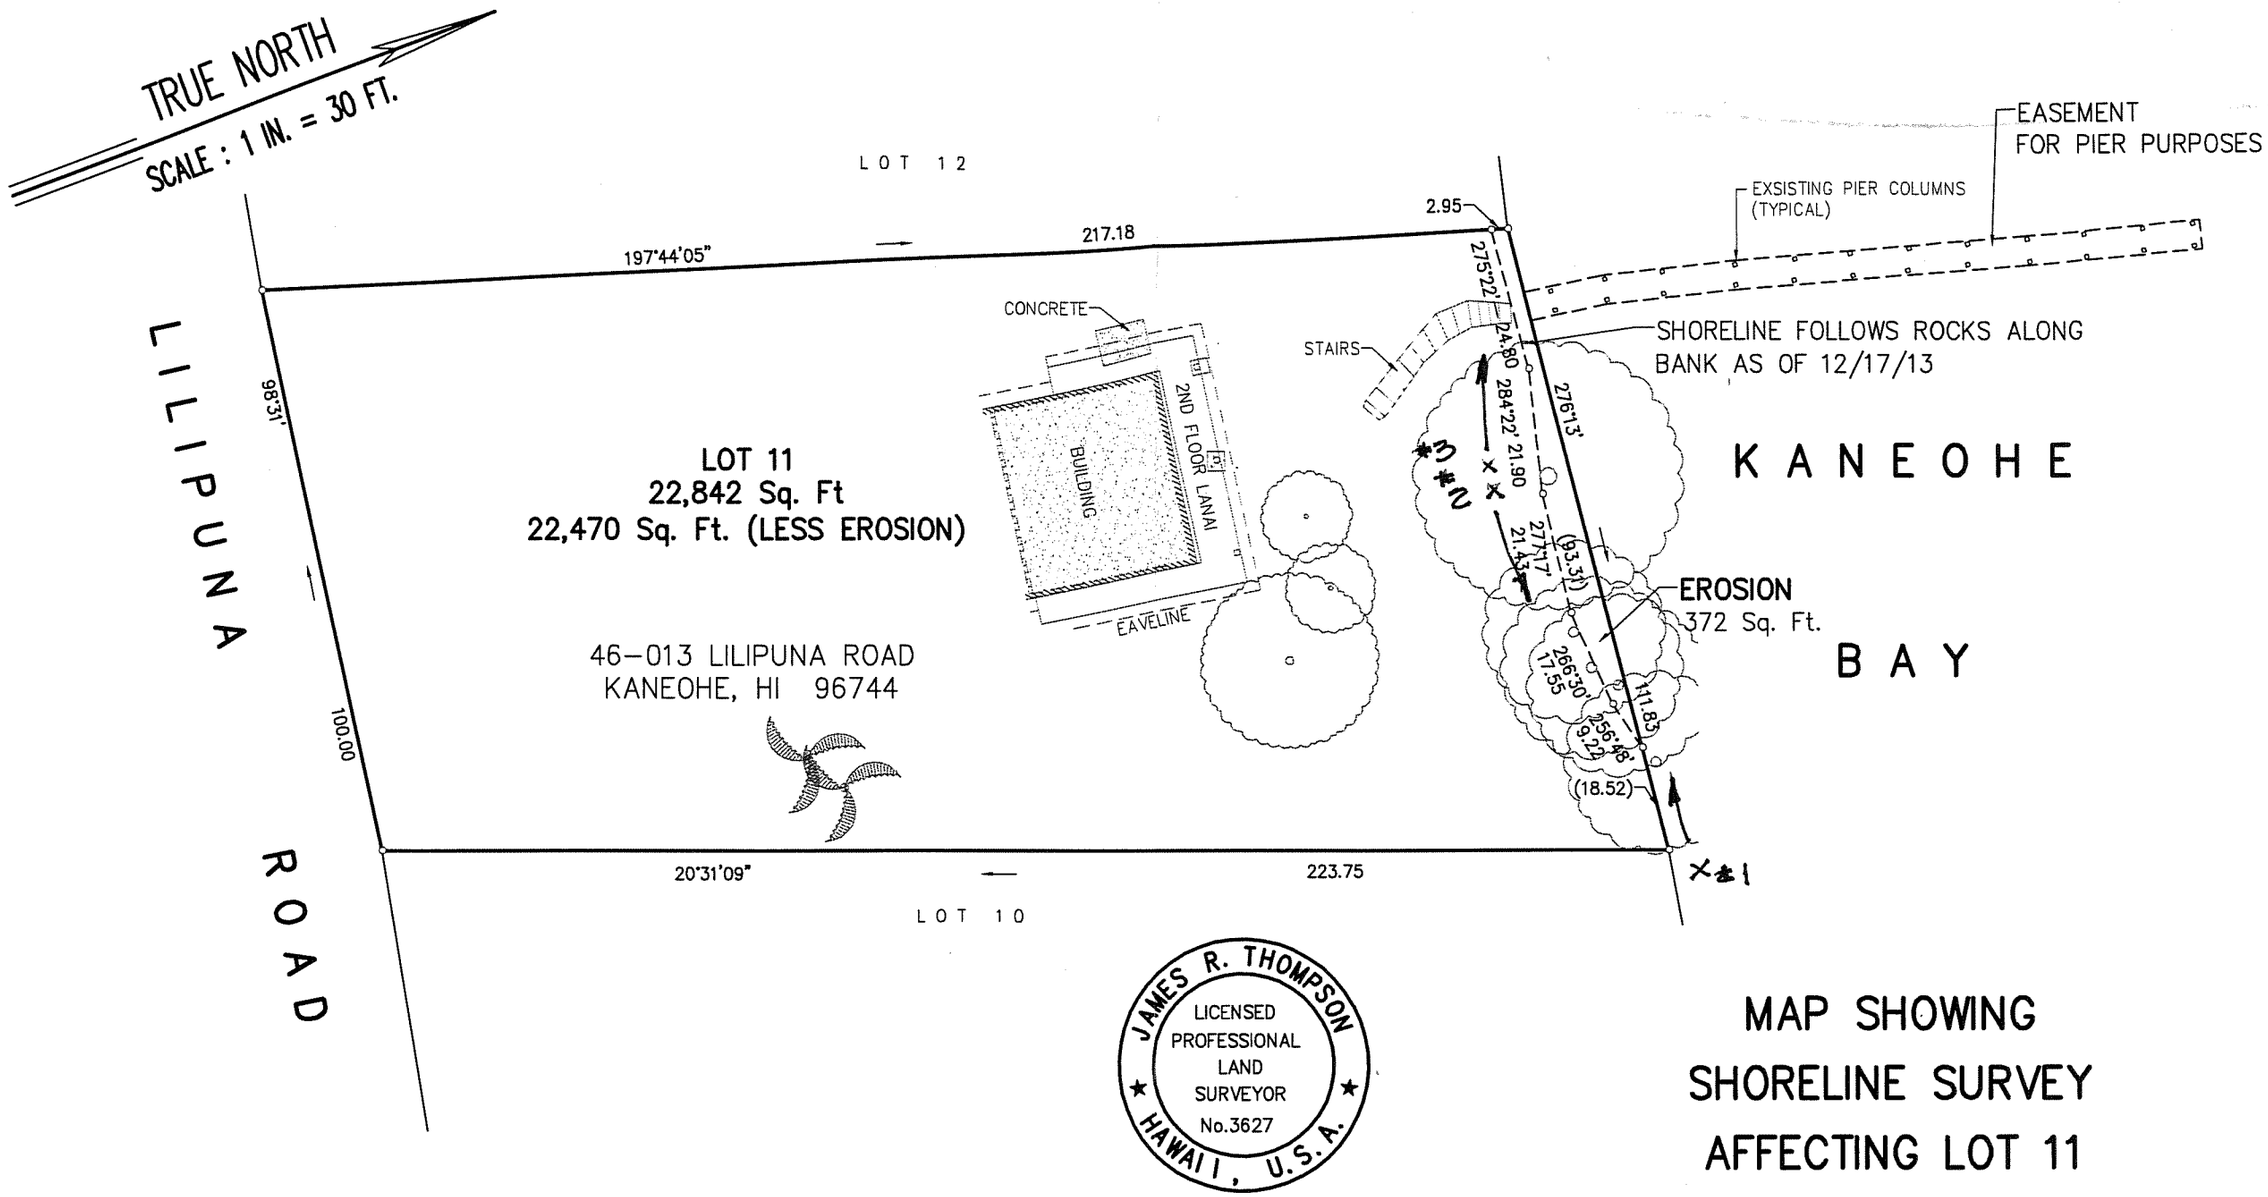

MAP SHOWING
SHORELINE SURVEY
AFFECTING LOT 11
LAND COURT APPLICATION 1100

AT HEEIA, KOOLAUPOKO, OAHU, HAWAII

SCALE : 1 IN. = 30 FT.

JANUARY 8, 2014 WALTER P. THOMPSON, INC.

OWNERS : BERNICE K. Y. BAILEY
FREDERICK K. BAILEY JR
SUSAN K. KOEHLER
46-013 LILIPUNA ROAD
KANEOHE, HI 96744

THIS WORK WAS PREPARED BY
ME OR UNDER MY SUPERVISION

James R. Thompson
EXP. 4/30/14

TAX MAP KEY : 4 - 6 - 01 : 14

PICTURES 10"x 15" = 1.04 Sq. Ft.

07017105-Shoreline120913.dwg/1619.20/ggsw/121113