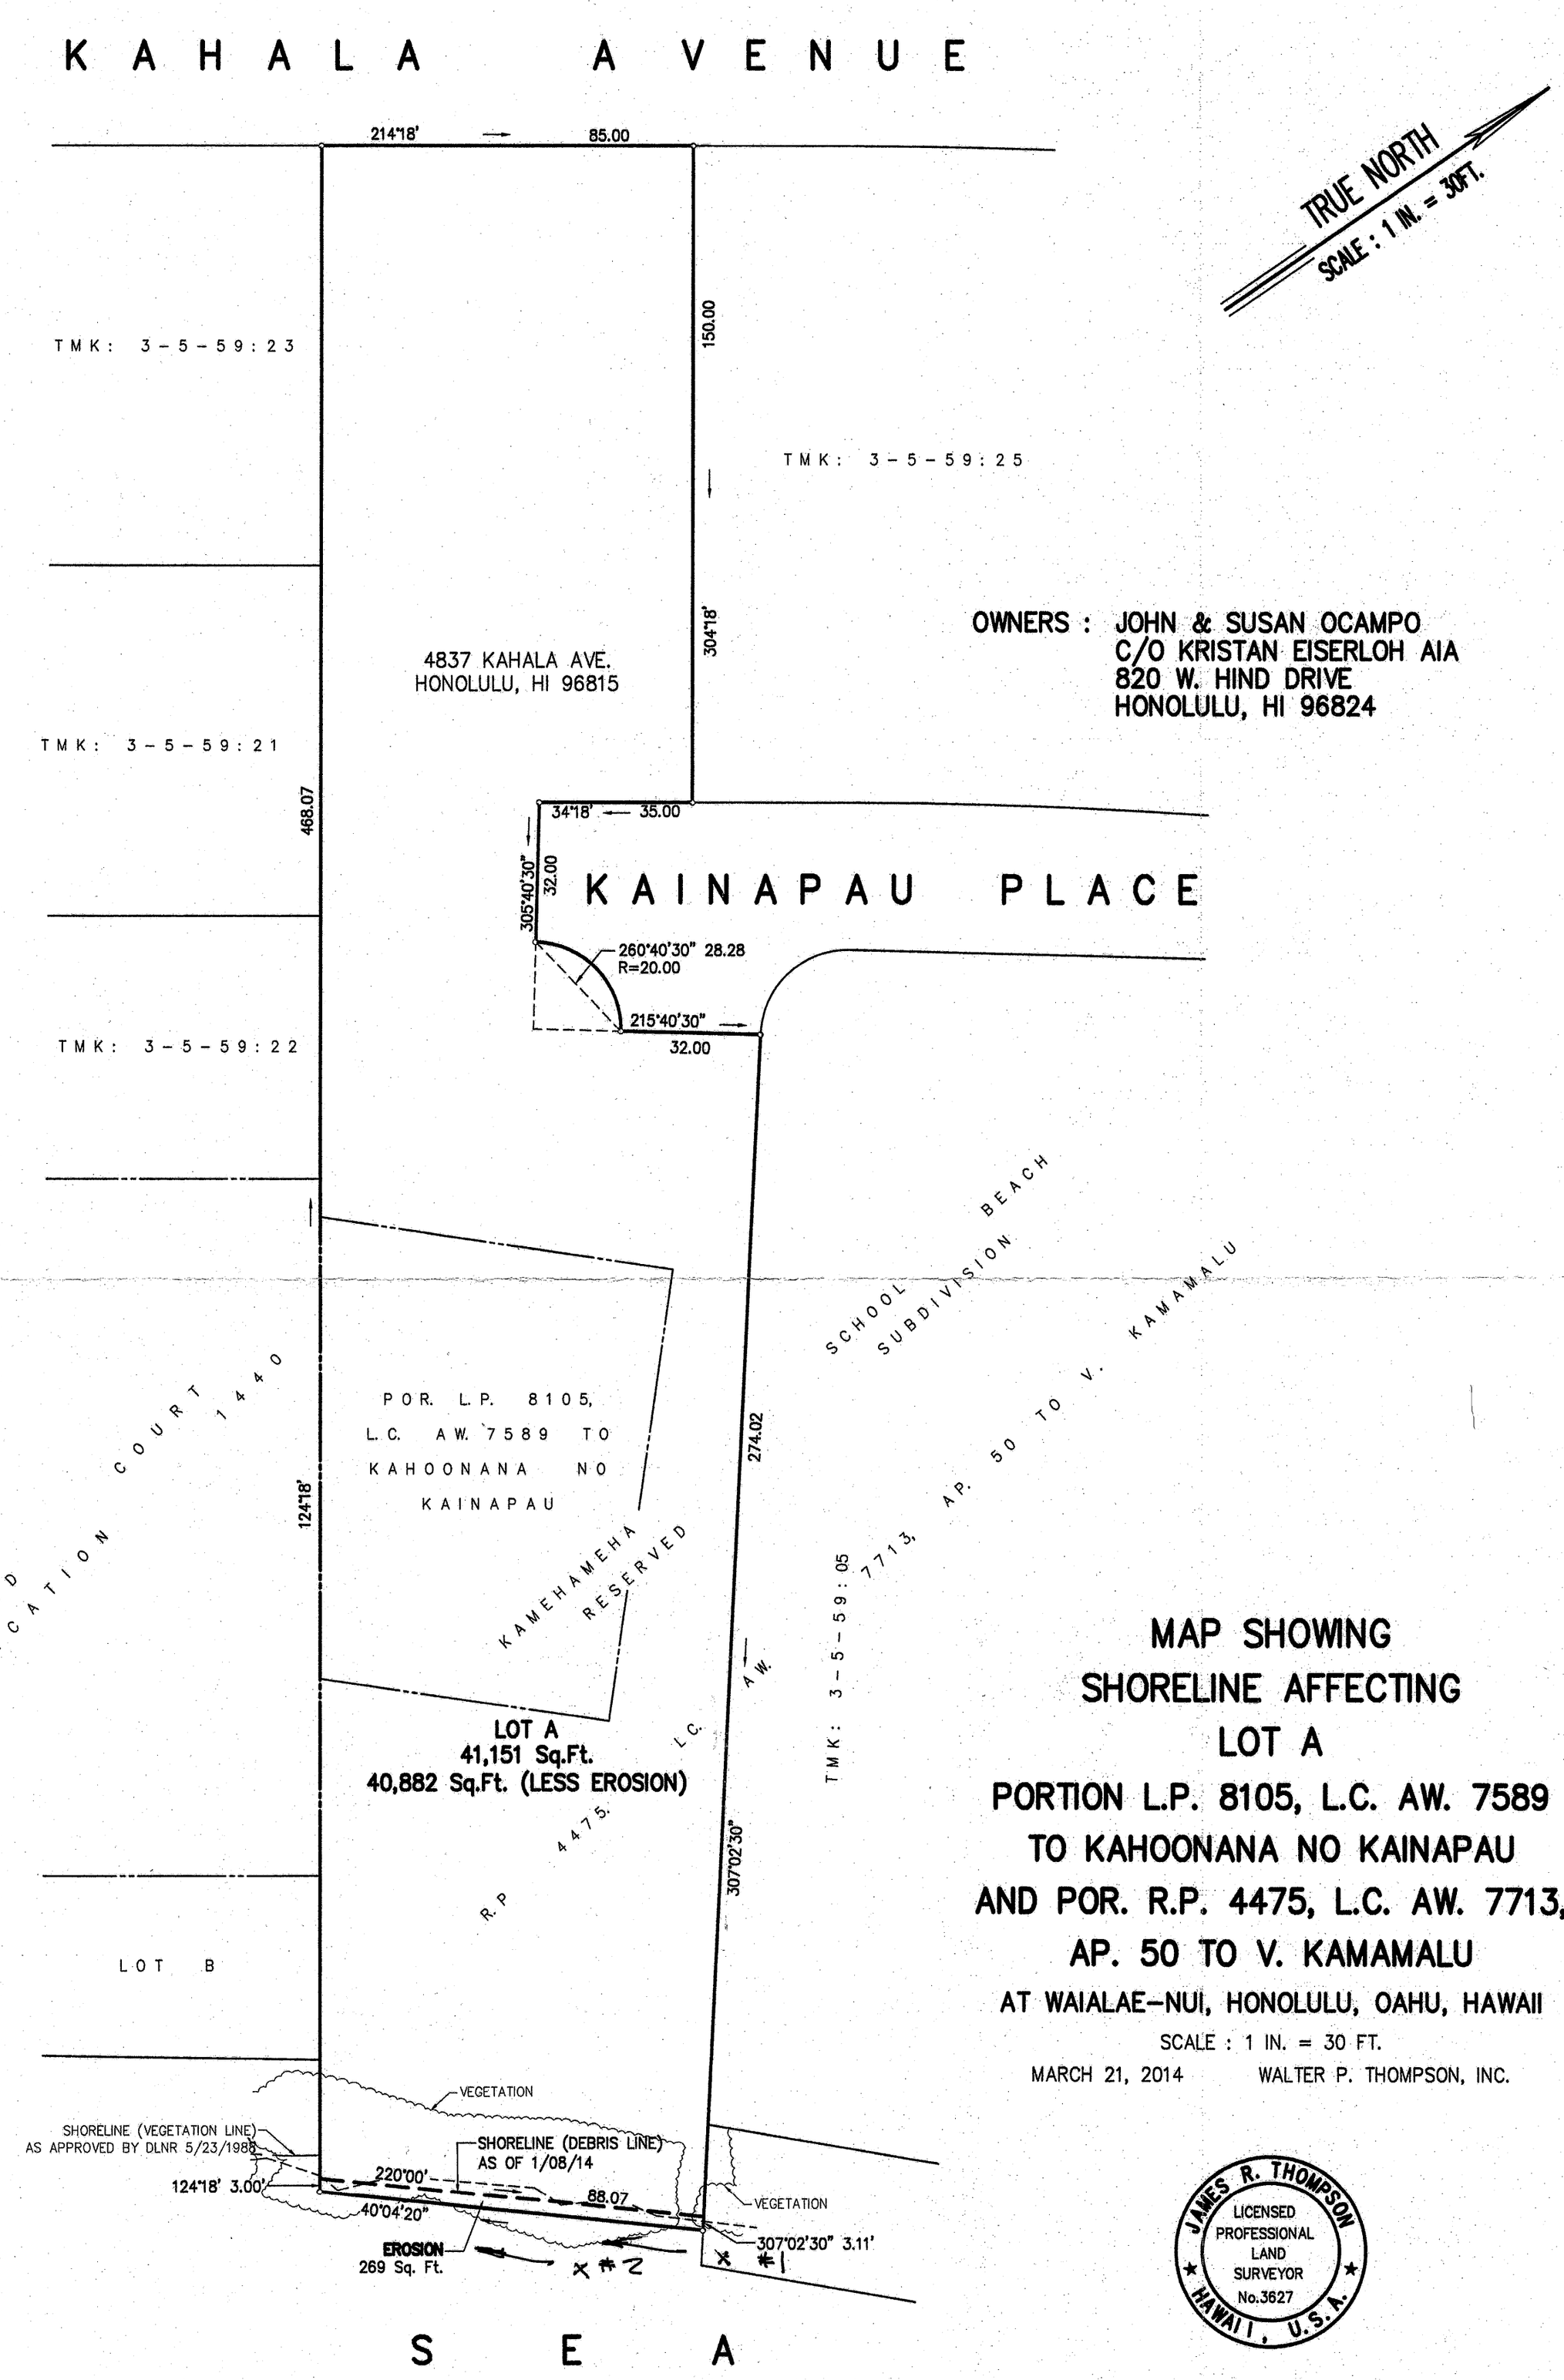

MAP SHOWING SHORELINE AFFECTING LOT A PORTION L.P. 8105, L.C. AW. 7589 TO KAHOONANA NO KAINAPAU AND POR. R.P. 4475, L.C. AW. 7713, AP. 50 TO V. KAMAMALU

AT WAIALAE-NUI, HONOLULU, OAHU, HAWAII

SCALE : 1 IN. = 30 FT.

MARCH 21, 2014 WALTER P. THOMPSON, INC.

JAMES R. THOMPSON
LICENSED PROFESSIONAL LAND SURVEYOR
No.3627
HAWAII, U.S.A.

THIS WORK WAS PREPARED BY ME OR UNDER MY SUPERVISION

James R. Thompson
Exp. 04/30/14

13170c02.dwg/jj/032014

TAX MAP KEY : 3 - 4 - 59 : 06

PICTURES 15"x 21" = 2.19 Sq. Ft.