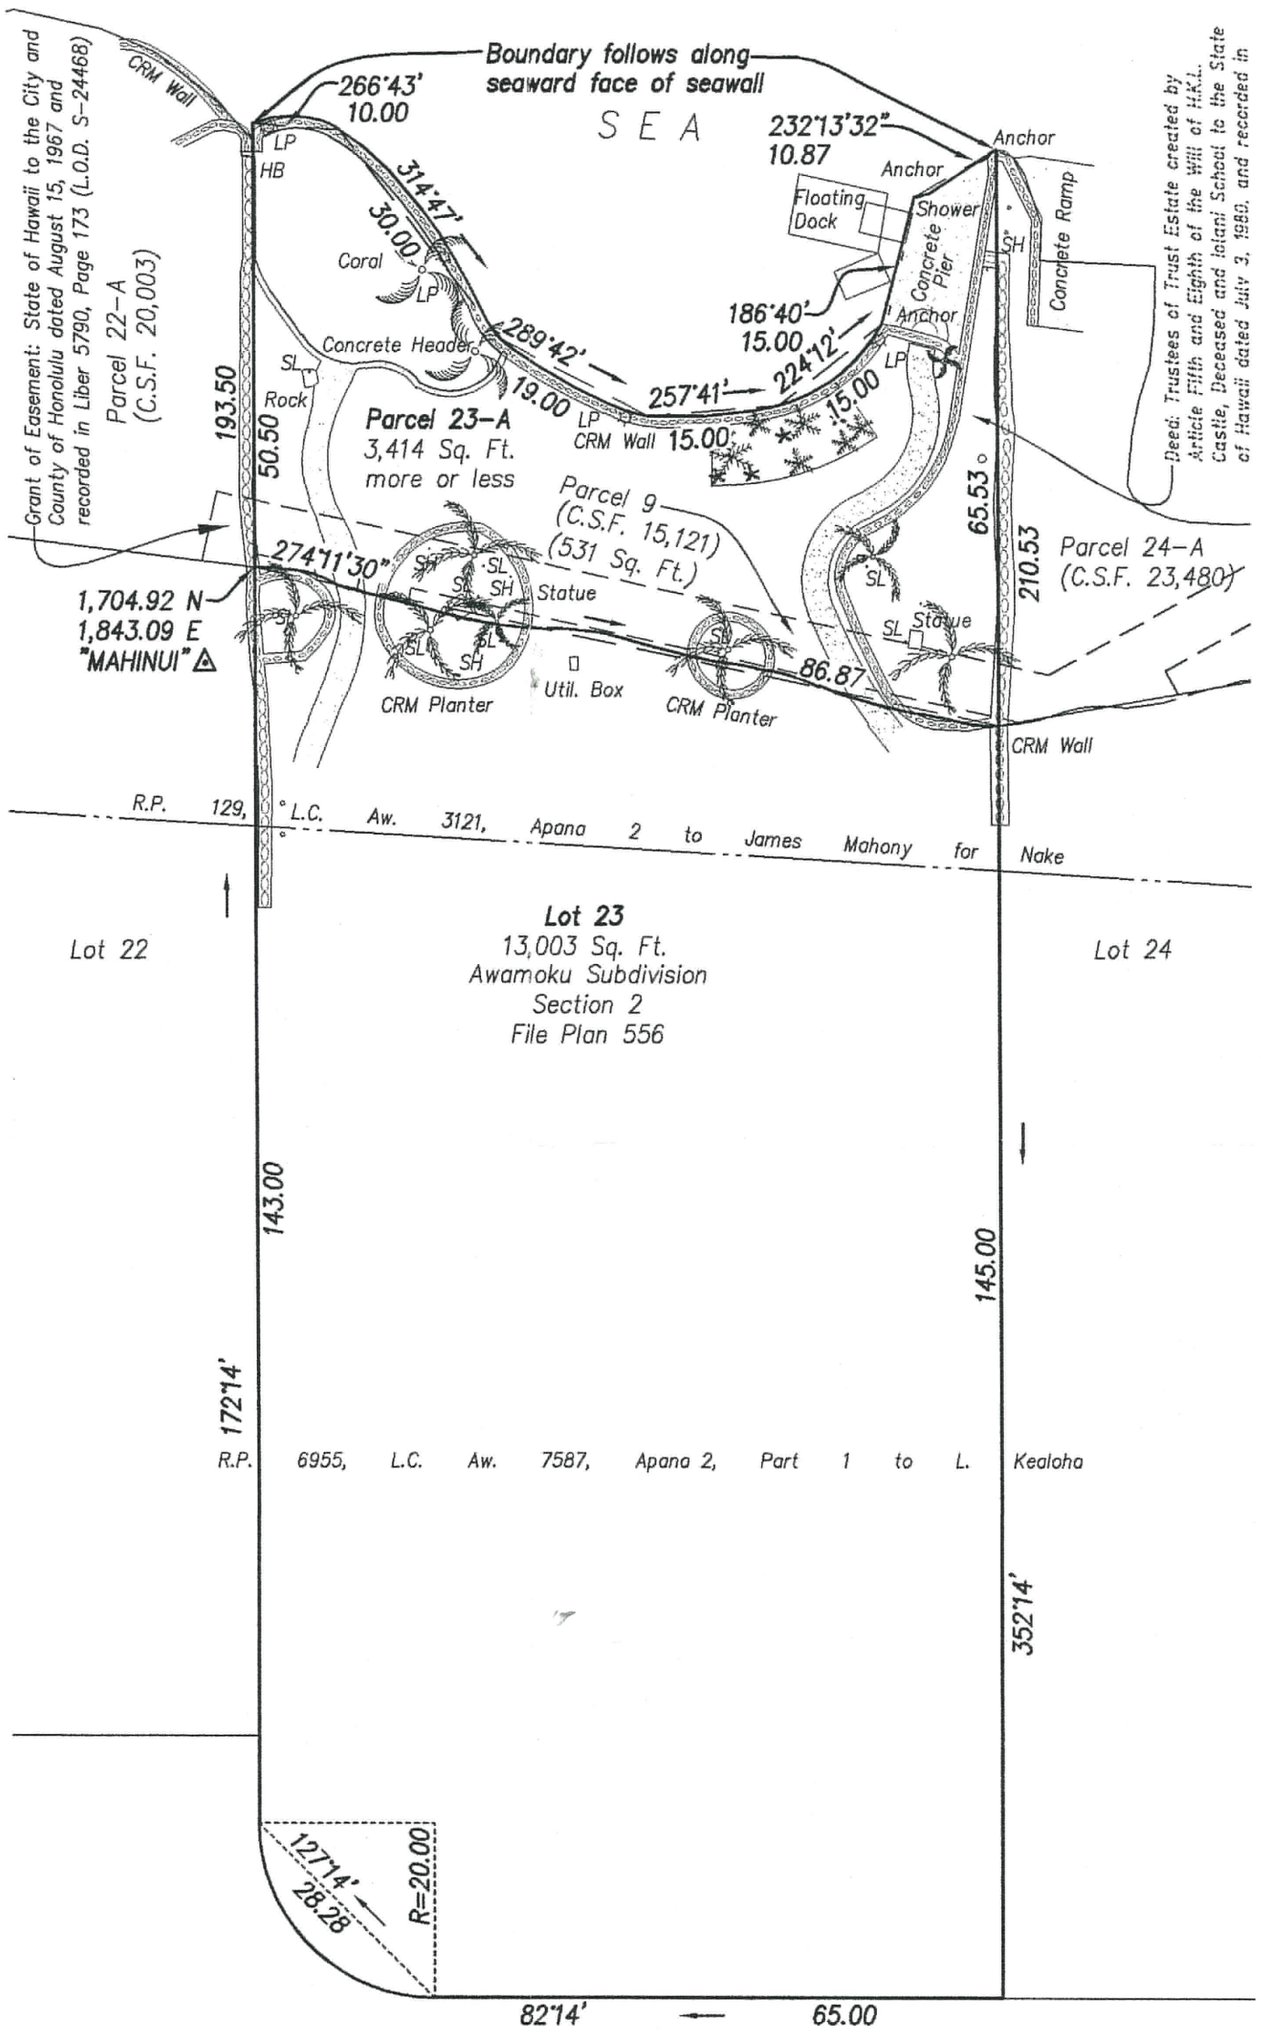


AUMOANA PLACE

Abbreviations:

| | |
|---|---|
| CRM | Concrete Rock Masonry |
| HB | Hose Bib |
| ICV | Irrigation Control Valve |
| LP | Light Pole |
| SH | Sprinkler Head |
| SL | Spot Light |

Notes:
Azimuths are referred to Government Survey Triangulation Station "MAHINUI" △.

Owner: Clifford and Renee Tillotson
44-010 Aumoana Place
Kaneohe, Hawaii 96744

# Shoreline Survey
## Parcel 23-A Fronting
## Lot 23 of Section 2, Awamoku Subdivision
## File Plan 556
At Puahuula, Kaneohe, Oahu, Hawaii
Tax Map Key: (1)4-4-22: 07

GRAPHIC SCALE
20 0 10 20 40
1 INCH = 20 FEET

RYAN M. SUZUKI
LICENSED PROFESSIONAL LAND SURVEYOR
No. 10059
HAWAII, U.S.A.

This map was prepared by me or under my direct supervision

4/30/14
Ryan M. Suzuki Expiration Date
Licensed Professional Land Surveyor
Certificate Number 10059

15"x21"=2.2 Sq. Ft.

R. M. TOWILL CORPORATION
SINCE 1930

2024 North King Street Suite 200
Honolulu, Hawaii 96819-3470
March 31, 2014