MAP SHOWING
SHORELINE SURVEY
PORTION OF EXCLUSION 12
LAND COURT APPLICATION 979
PORTION R.P. 2112, L.C. AW. 2239, AP. 2 TO MAIKAI

AT KAHALUU, KOOLAUPOKO, OAHU, HAWAII

SCALE : 1 IN. = 30 FT.

APRIL 11, 2014 WALTER P. THOMPSON, INC.

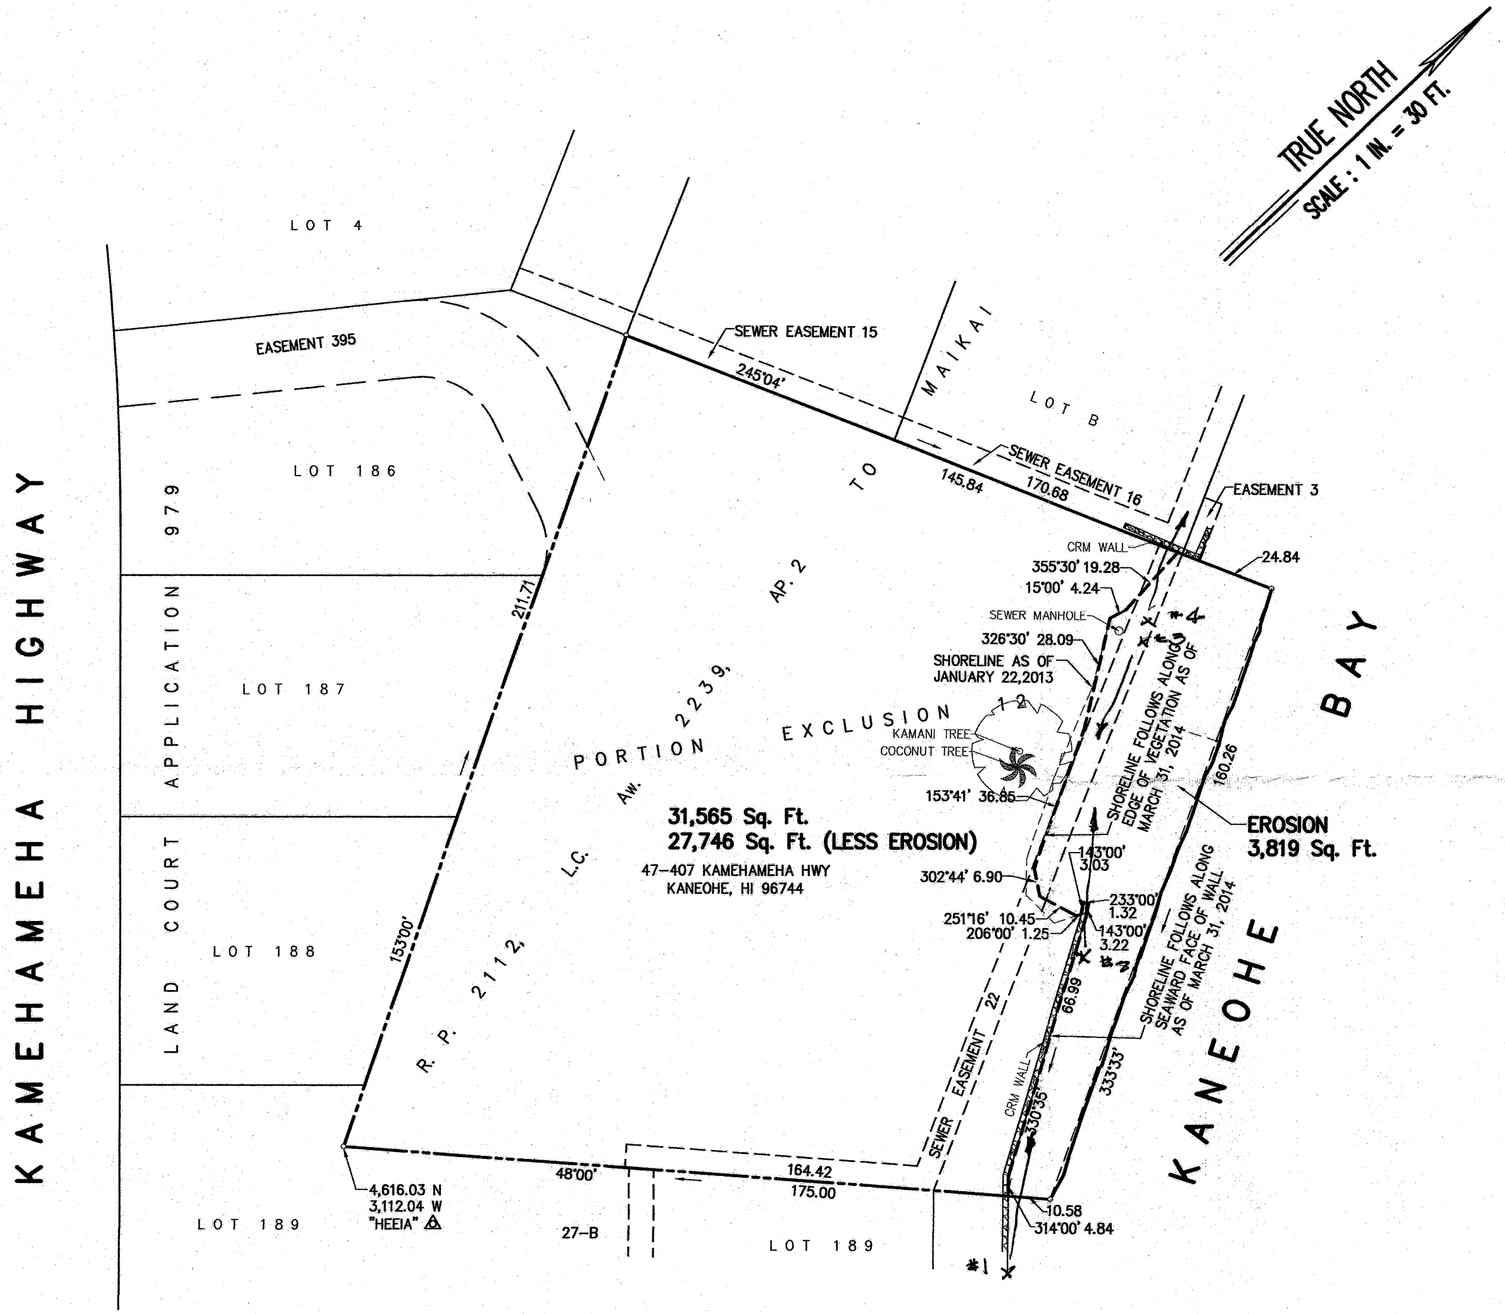

JAMES R. THOMPSON
LICENSED PROFESSIONAL LAND SURVEYOR No.3627
HAWAII, U.S.A.

THIS WORK WAS PREPARED BY ME OR UNDER MY SUPERVISION

James R. Thompson
Exp. 04/30/16

OWNER: HAWAII RAINBOW PROPERTIES LLC
PO BOX 25640
HONOLULU, HI 96825

07083115-Shoreline.dwg/jl/021009

TAX MAP KEY : 4 - 7 - 9 : 11

PICTURES 15"x 21" = 2.19 Sq.Ft.