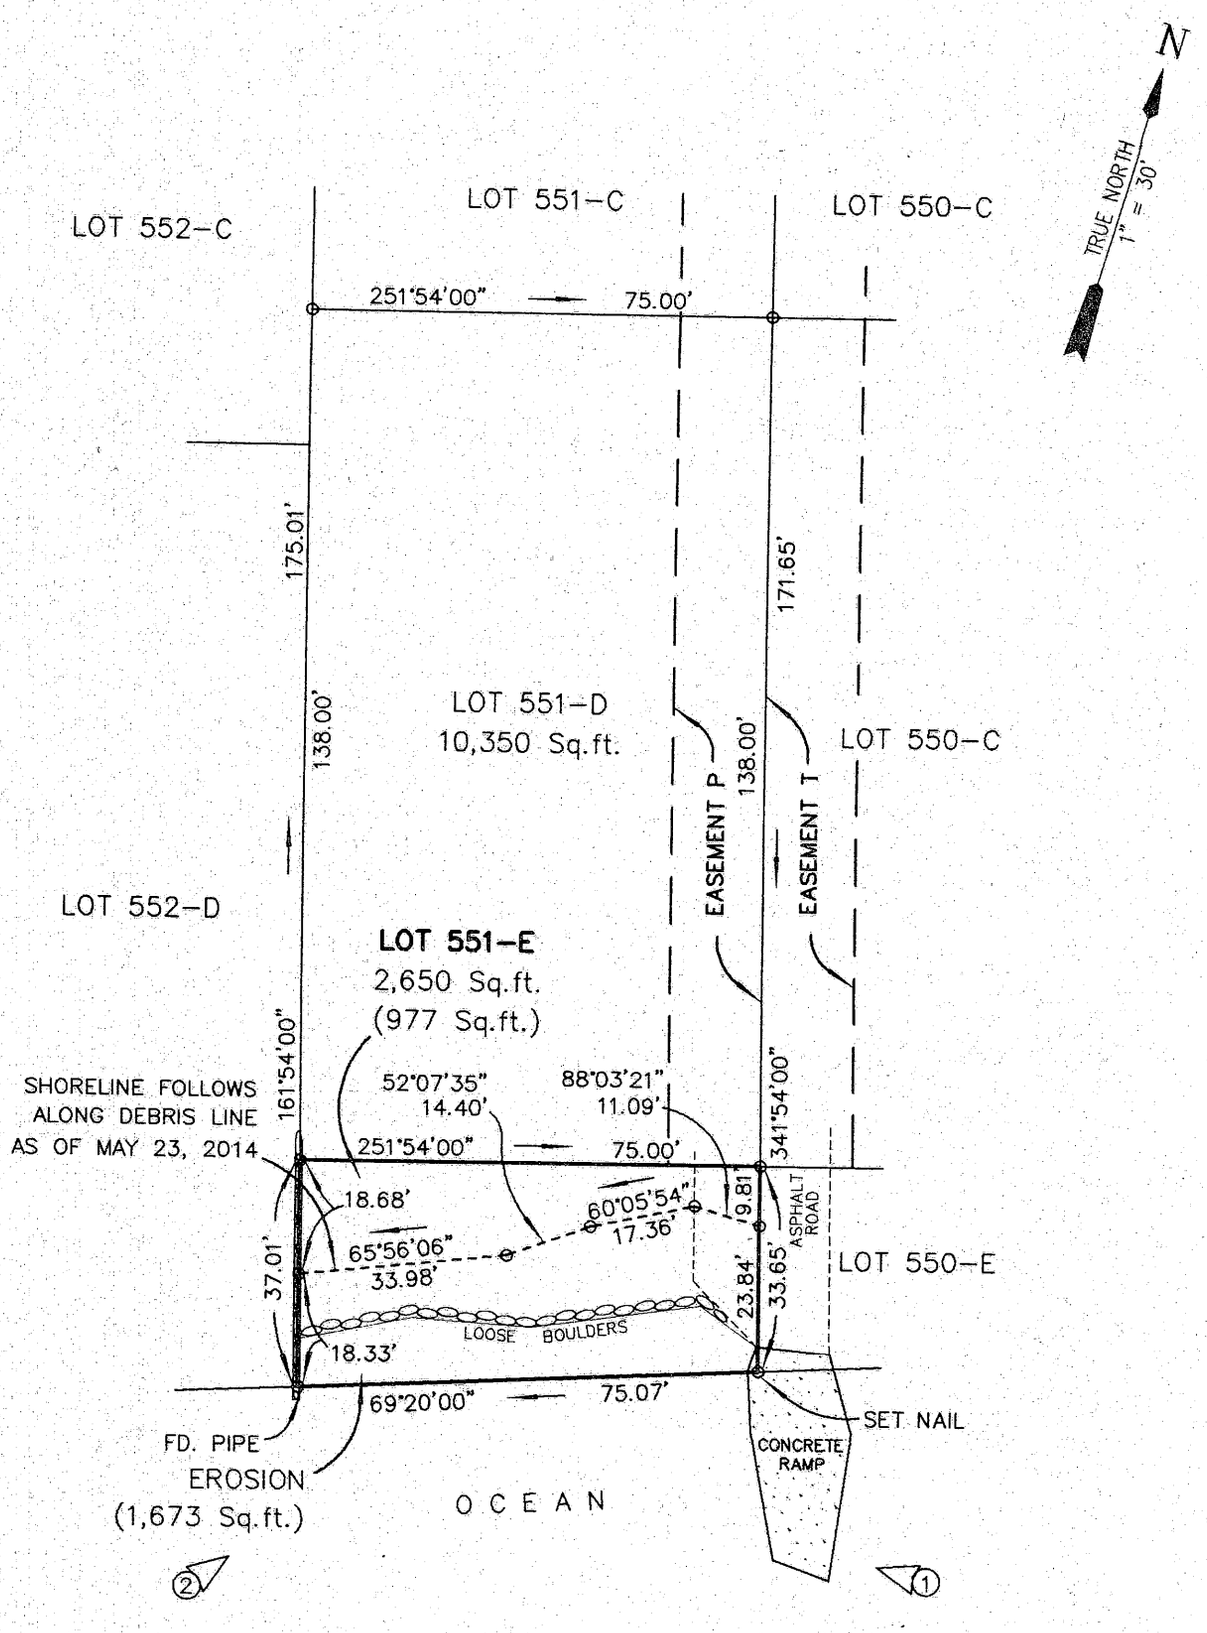


DENNIS K. HASHIMOTO
LICENSED PROFESSIONAL LAND SURVEYOR
No. 5688
HAWAII, U.S.A.

THIS WORK WAS PREPARED BY ME OR UNDER MY SUPERVISION.

DENNIS K. HASHIMOTO

EXPIRATION DATE: 4/30/14

**SHORELINE SURVEY**
**LOT 551-E**
**OF LAND COURT APPLICATION 242 MAP 59**

At Puuloa, Ewa, Oahu, Hawaii

Tax Map Key: 9-1-28:30

Date: May 23, 2014

Address: 91-633 Pohakupuna Road

Owner: Carol Matsuda Trust

FIELD BOOK 647:65

DJNS SURVEYING & MAPPING, INC.
P.O. BOX 25636, Honolulu, Hawaii 96825

JOB #13467