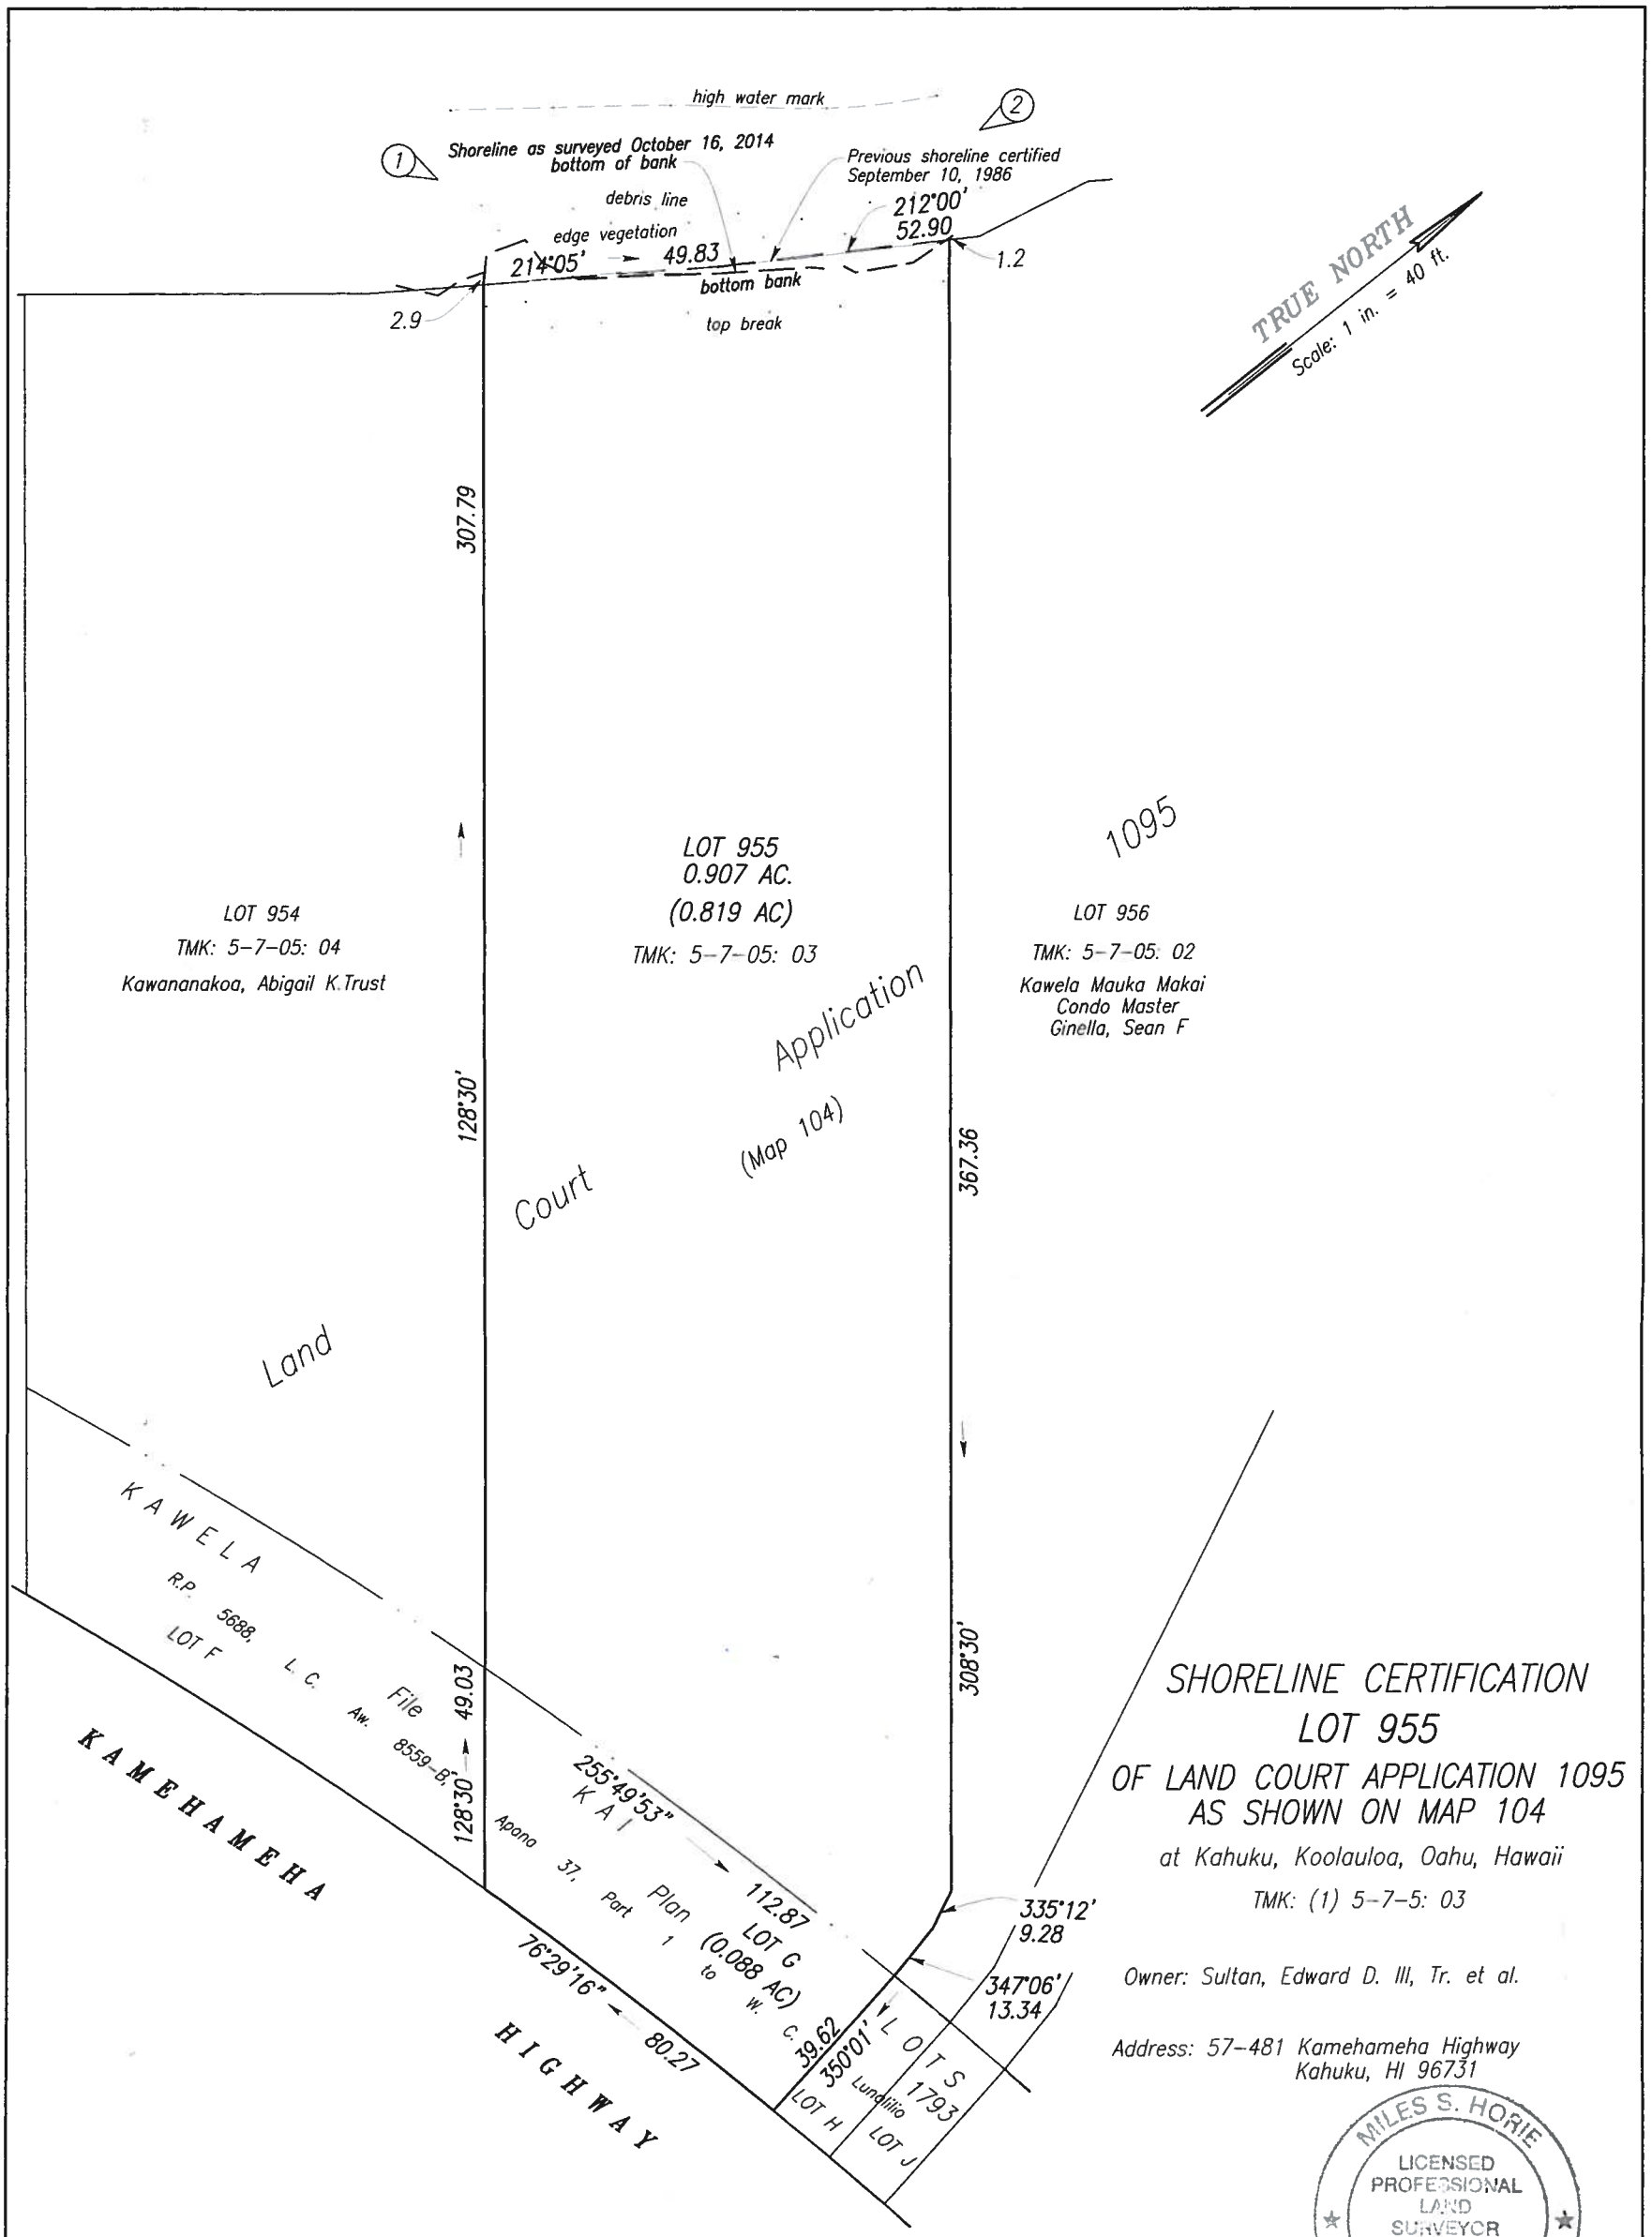

SHORELINE CERTIFICATION
LOT 955
OF LAND COURT APPLICATION 1095
AS SHOWN ON MAP 104

at Kahuku, Koolauloa, Oahu, Hawaii

TMK: (1) 5-7-5: 03

Owner: Sultan, Edward D. III, Tr. et al.

Address: 57-481 Kamehameha Highway
Kahuku, HI 96731

MILES S. HORIE
LICENSED PROFESSIONAL LAND SURVEYOR
No. 10007
HAWAII, U.S.A.

This work was prepared by me or under my direct supervision.
Engineers Surveyors Hawaii, Inc.

Miles S. Horie Exp. 4\30\16
Licensed Professional Land Surveyor
Certificate Number 10007

Note:

(1) denotes location and direction photo taken