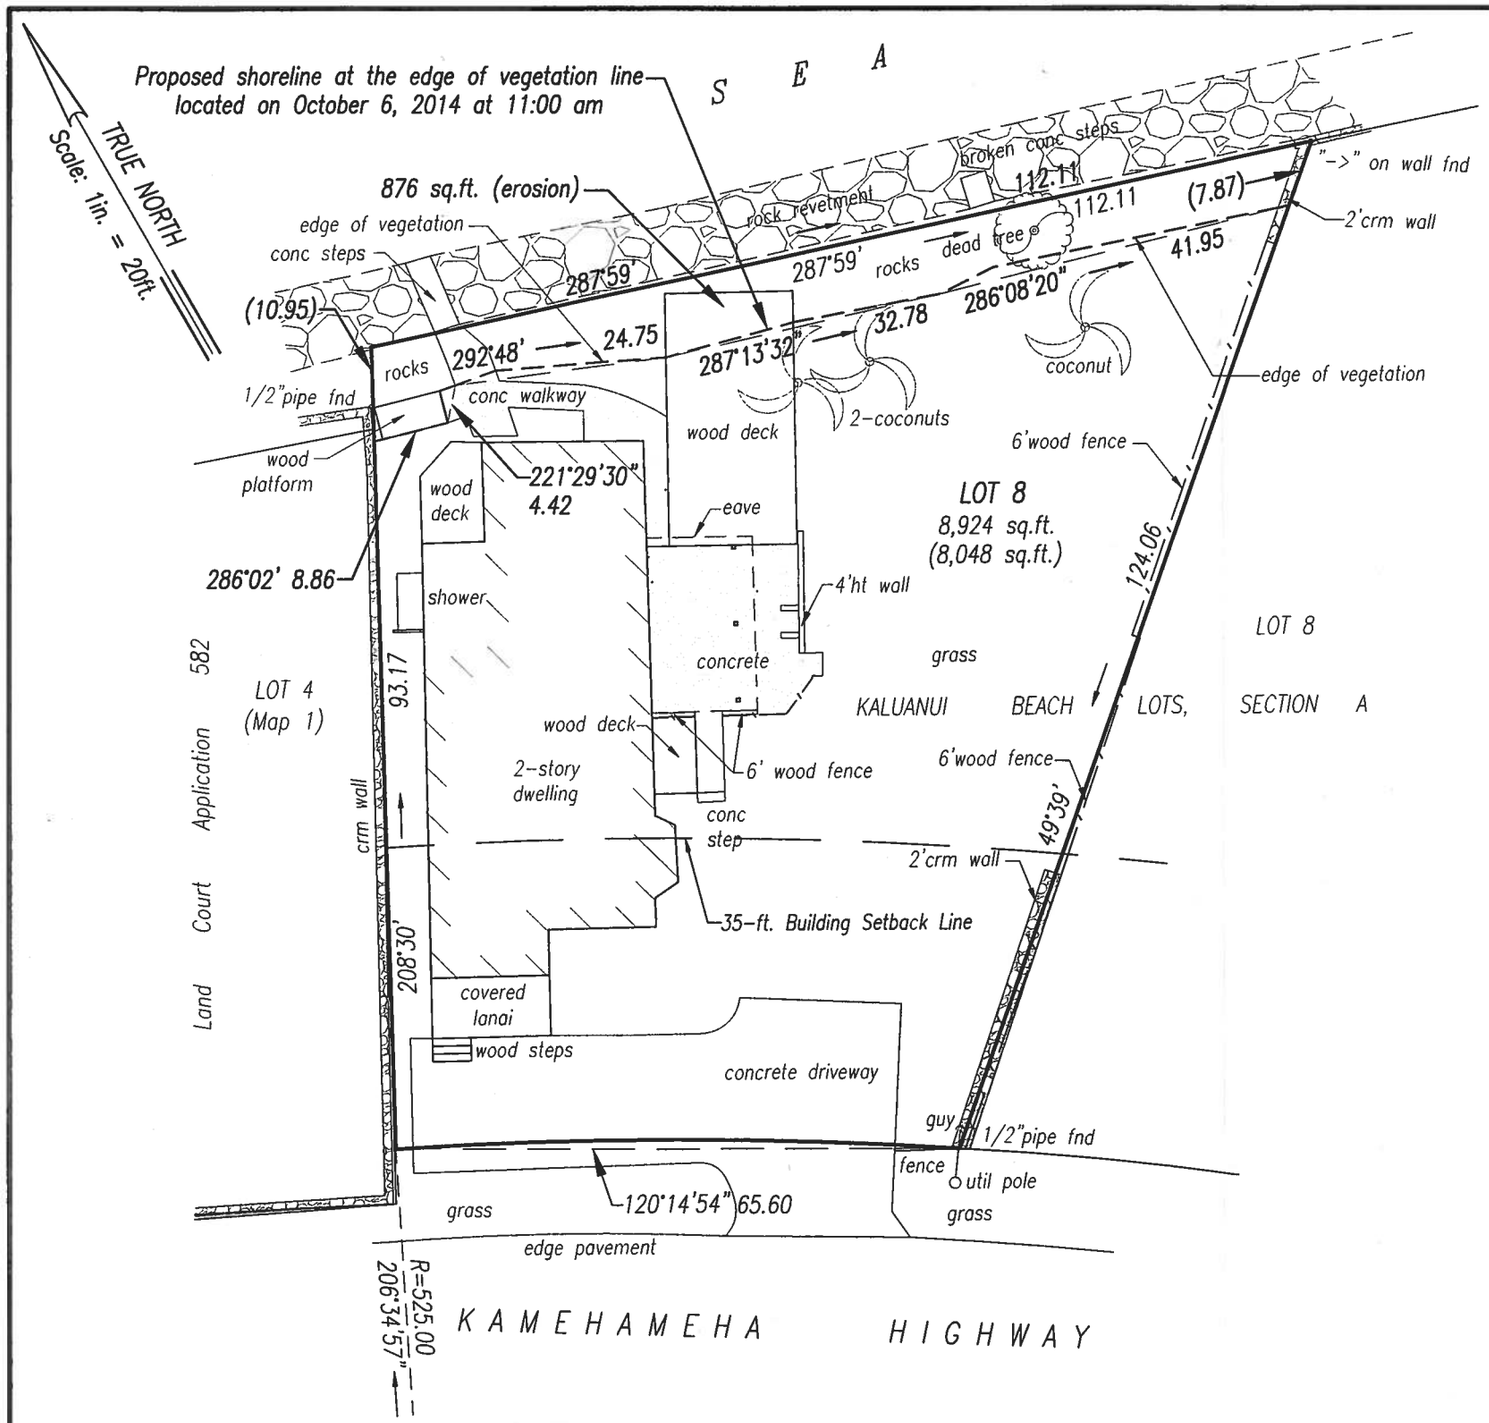

SHORELINE SURVEY OF LOT 8 OF KALUANUI BEACH LOTS, SECTION A R.P. 4475, L.C. Aw. 7713, Ap. 32 to V. Kamamalu

AT KALUANUI, KOOLAULOA, OAHU, HAWAII

TMK (1)5-3-08:14

November 2, 2014

Owner: Michael D. Grondin Trust

PATRICK M. CUMMINS
LICENSED PROFESSIONAL LAND SURVEYOR
No. 5078
HAWAII, U.S.A.

This work was performed by me or under my direct supervision.

Patrick M. Cummins
Licensed Professional Land Surveyor
Certificate No. 5078
Expires: April 30, 2016

14-84/1484 Grondin Shoreline.dwg

HAWAII LAND CONSULTANTS

10" x 15" = 1.04 sq.ft.