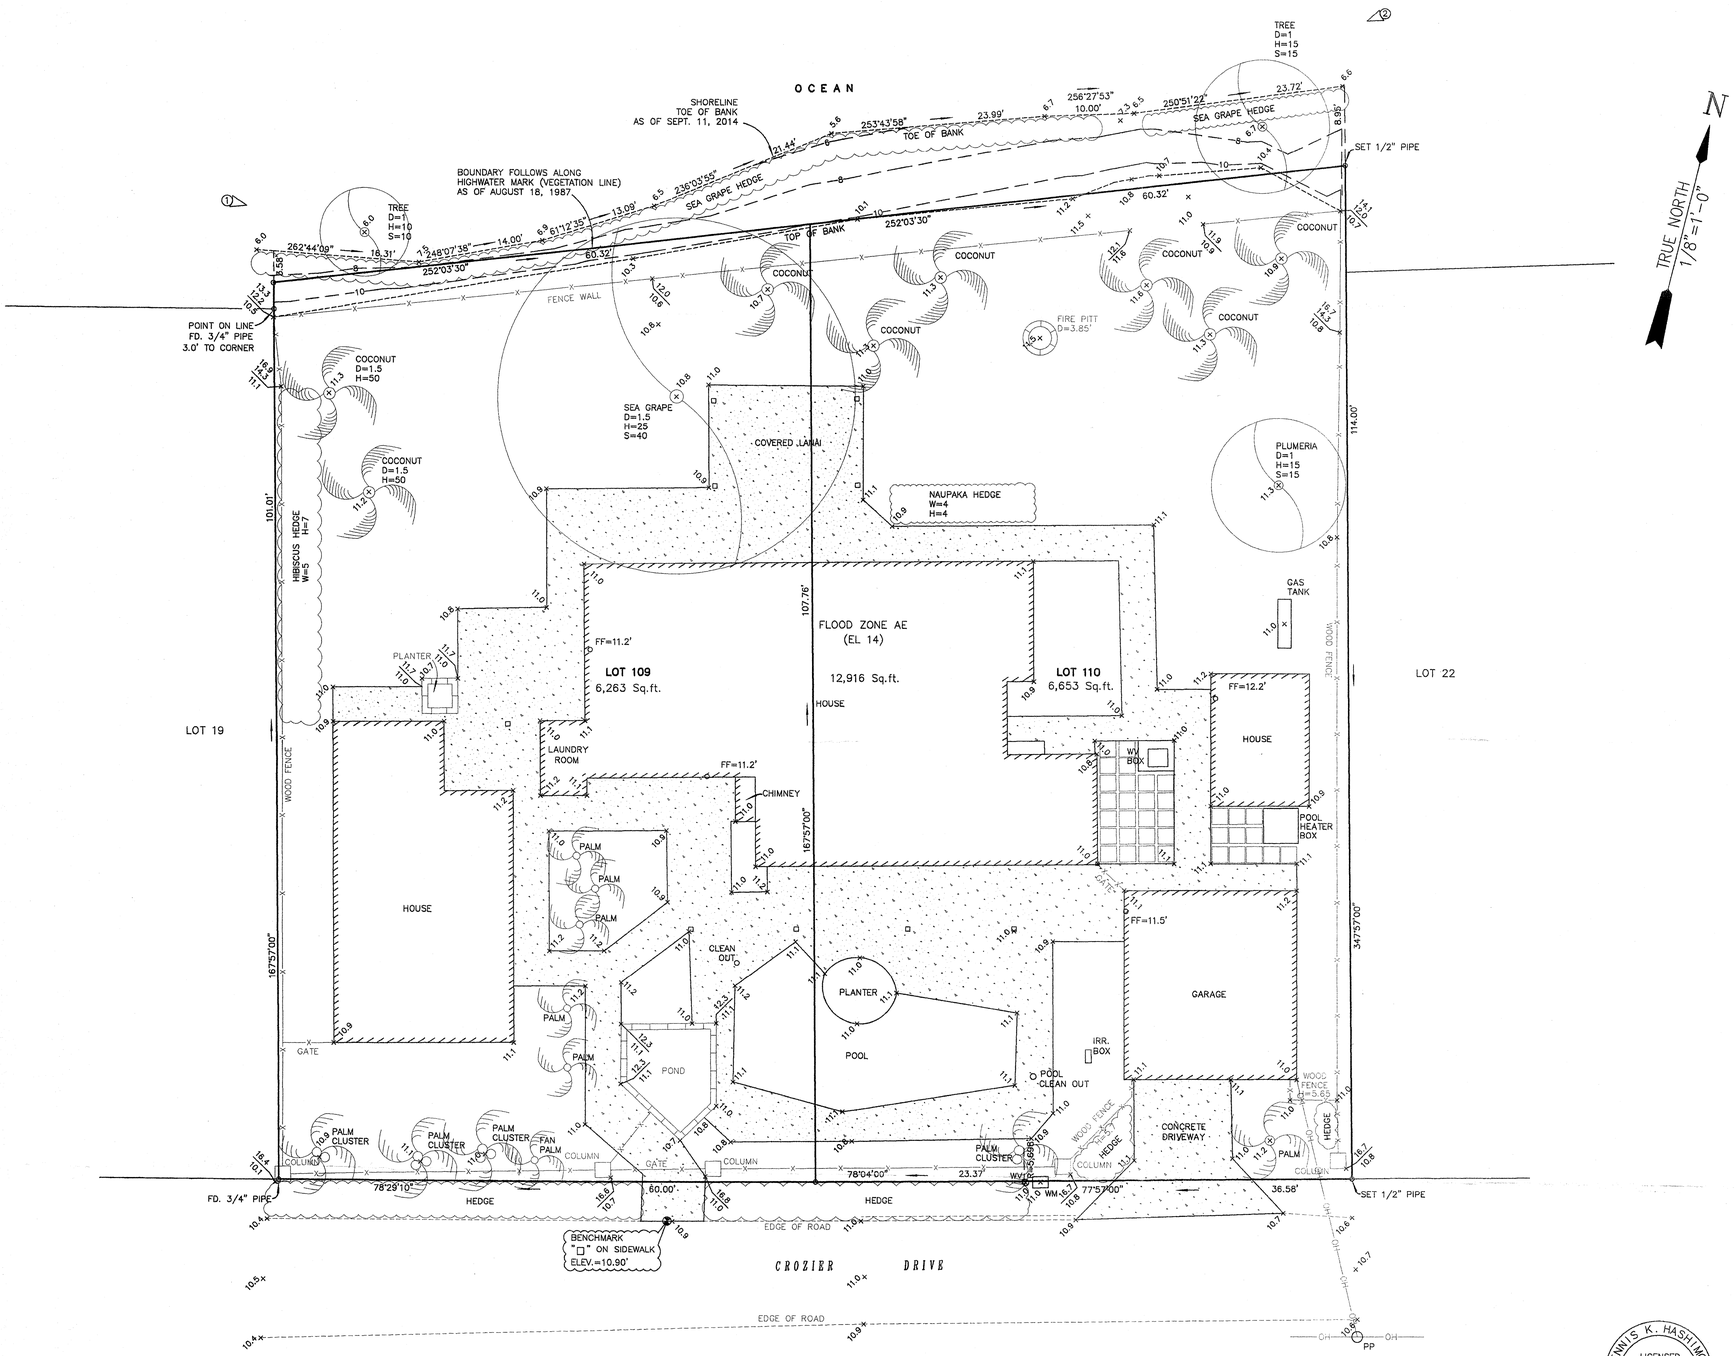

NOTES

1) 2 FEET CONTOUR INTERVALS.
2) ELEVATION DATUM: MEAN SEA LEVEL
3) ELEVATIONS ARE DERIVED FROM FEDERAL BENCHMARK TUO 546

DENNIS K. HASHIMOTO
LICENSED PROFESSIONAL LAND SURVEYOR
No. 5688
HAWAII, U.S.A.

THIS WORK WAS PREPARED BY ME OR UNDER MY SUPERVISION.

Dennis K. Hashimoto

DENNIS K. HASHIMOTO
EXPIRATION DATE: 4/30/16

TOPOGRAPHIC SURVEY
LOTS 109 AND 110
OF LAND COURT APPLICATION 609, MAP 24

SCALE: 1/8"=1'-0"	APPROVED BY: –	DRAWN BY: NMH	
DATE: SEPT. 11, 2014		REVISED: –	
MOKULEIA, WAIALUA, OAHU, HAWAII			
FIELD BOOK 674:50		TMK: 6-8-04:18	
DJNS SURVEYING & MAPPING, INC.		DRAWING NUMBER:	
P.O. BOX 25636 HONOLULU, HAWAII 96825		14441	