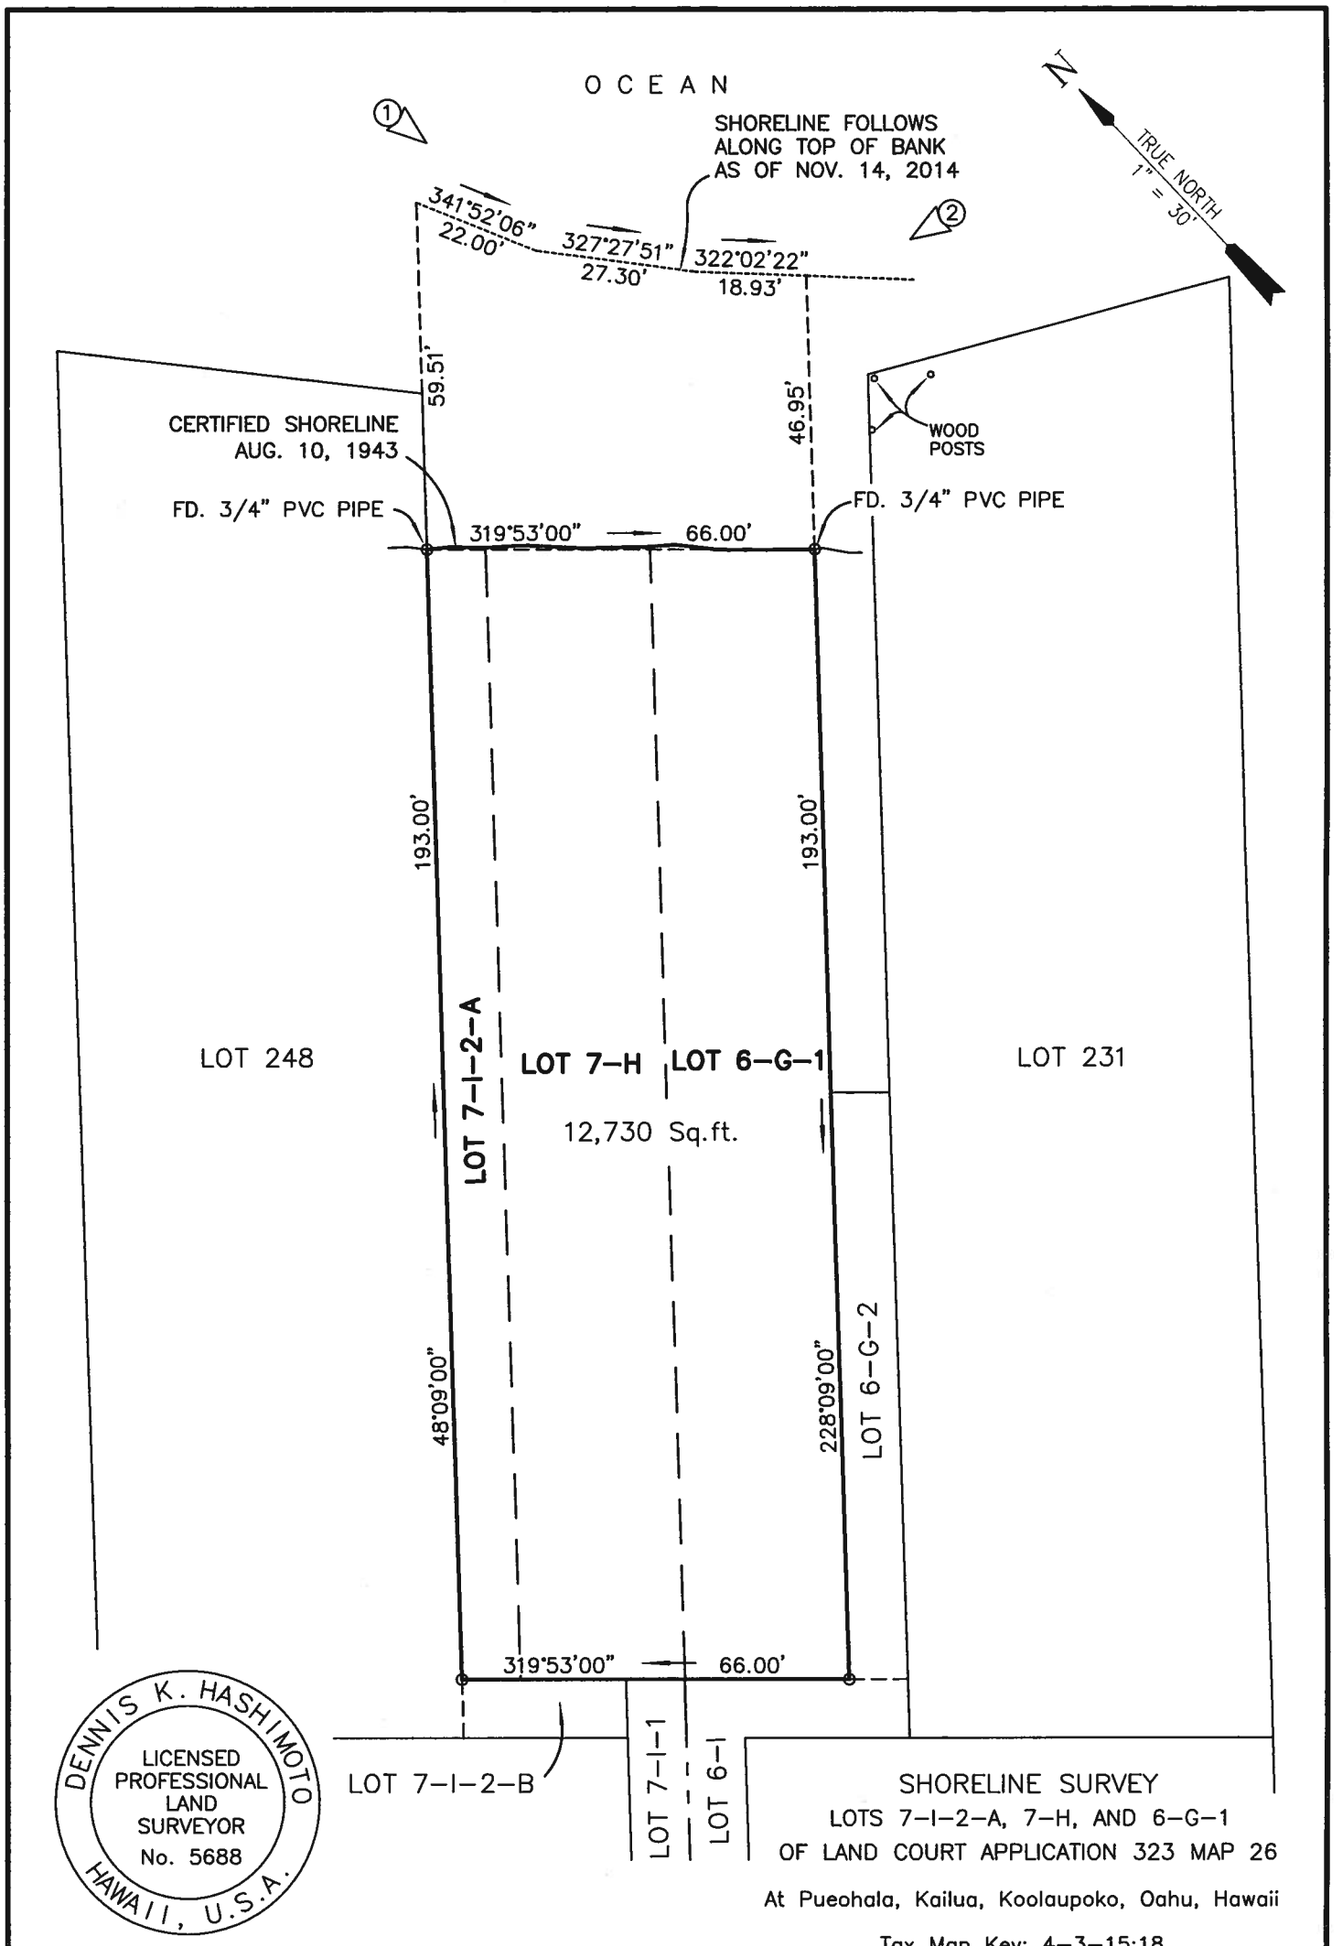

DENNIS K. HASHIMOTO
LICENSED PROFESSIONAL LAND SURVEYOR
No. 5688
HAWAII, U.S.A.

THIS WORK WAS PREPARED BY ME OR UNDER MY SUPERVISION.

Dennis K. Hashimoto

DENNIS K. HASHIMOTO

EXPIRATION DATE: 4/30/16

SHORELINE SURVEY

LOTS 7-I-2-A, 7-H, AND 6-G-1

OF LAND COURT APPLICATION 323 MAP 26

At Pueohala, Kailua, Koolaupoko, Oahu, Hawaii

Tax Map Key: 4-3-15:18

Date: November 14, 2014

Address: 152 G North Kalaheo Avenue

Owner: Gareth Kim

FIELD BOOK 673:68

DJNS SURVEYING & MAPPING, INC.

P.O. BOX 25636, Honolulu, Hawaii 96825

14442