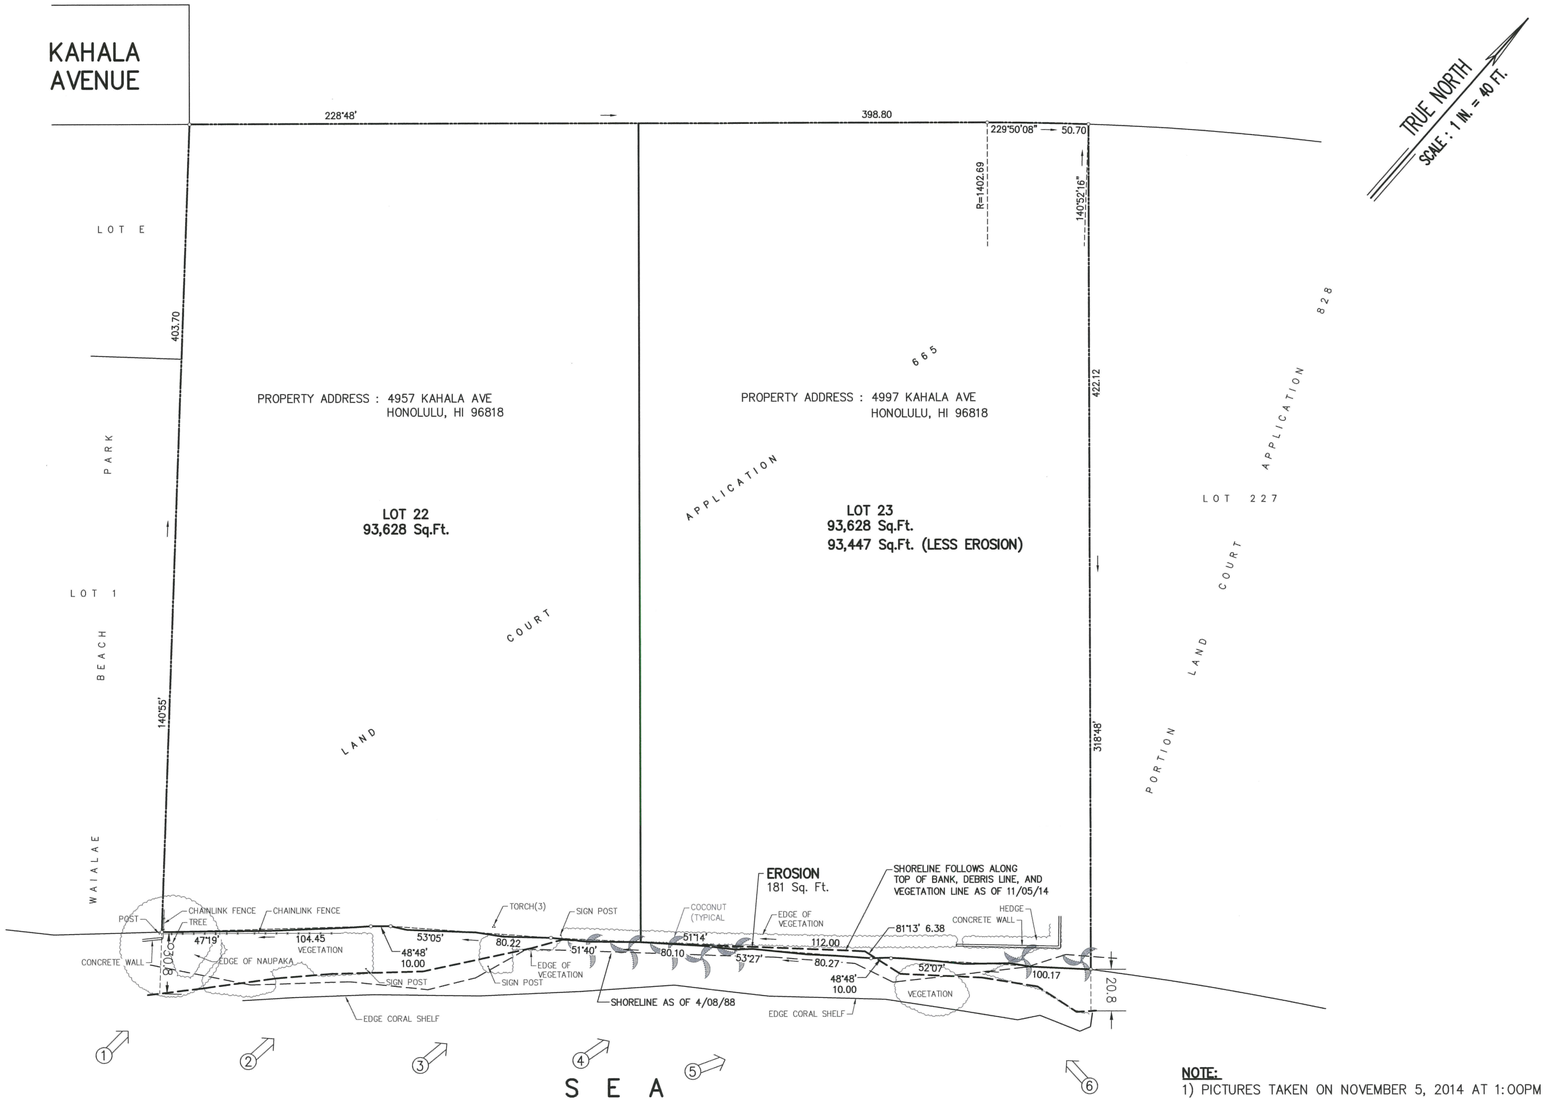

OWNER : B.P. BISHOP TRUST ESTATE
P.O. BOX 3466
HONOLULU, HI 96801

MAP SHOWING SHORELINE AFFECTING LOTS 22 AND 23 LAND COURT APPLICATION 665

AT WAIALAE–IKI, HONOLULU, OAHU, HAWAII

SCALE : 1 IN. = 40 FT.

FEBRUARY 10, 2014 WALTER P. THOMPSON, INC.

JAMES R. THOMPSON
LICENSED PROFESSIONAL LAND SURVEYOR
No.3627
HAWAII, U.S.A.

THIS WORK WAS PREPARED BY ME OR UNDER MY SUPERVISION

James R. Thompson
Exp. 04/30/16

Walter P. Thompson, Inc.
Surveying & Mapping
P.O. BOX 3351 HONOLULU, HI 96801
PH. (808) 536-2705 FX. (808) 599-4032

NOTE:
1) PICTURES TAKEN ON NOVEMBER 5, 2014 AT 1:00PM

PHOTO 1 PHOTO 2 PHOTO 3 PHOTO 4 PHOTO 5 PHOTO 6

14160c03-PICTURES.dwg/1626.57/gsj/20141105

TAX MAP KEY : 3 – 5 – 23 : 03 & 38

PICTURES 21"x 32" = 4.67 Sq. Ft.