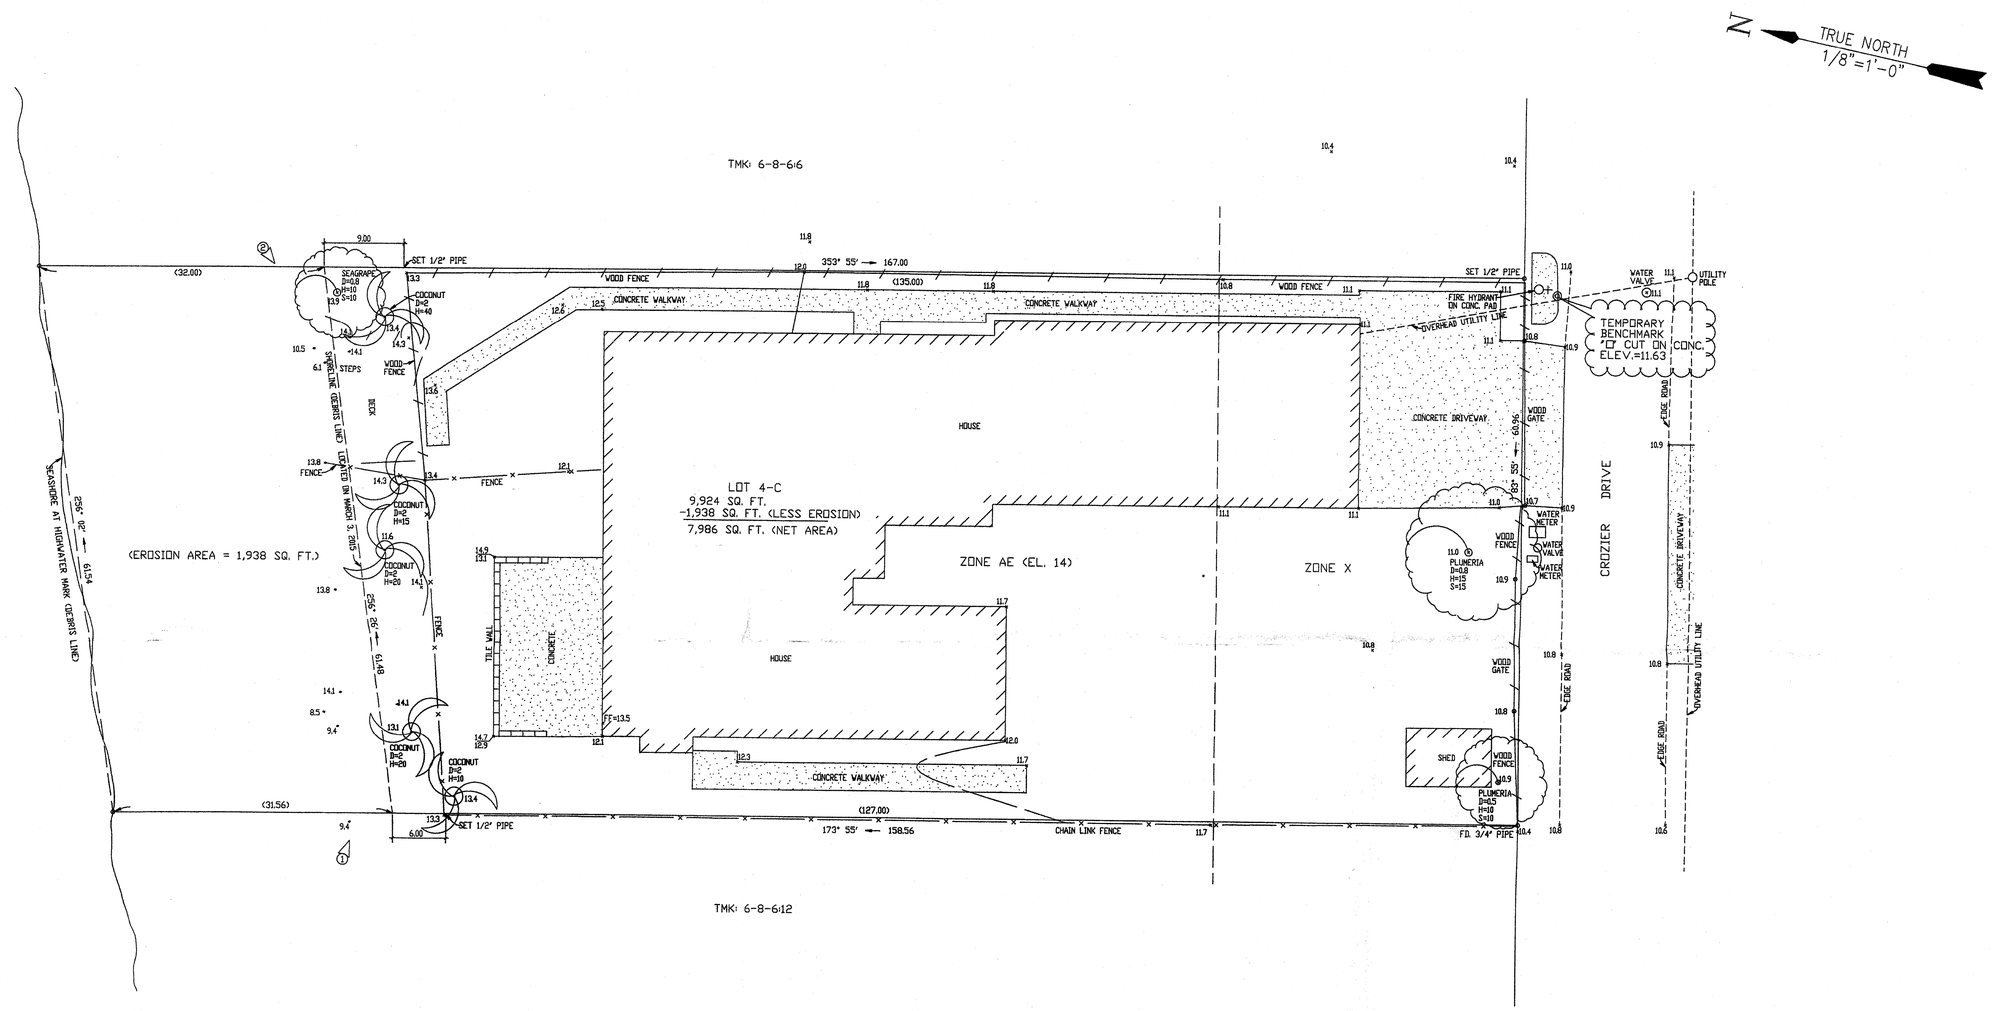

NOTES

1) 2 FEET CONTOUR INTERVALS.
2) ELEVATION DATUM: MEAN SEA LEVEL
FEDERAL BENCHMARK TU0 542

DENNIS K. HASHIMOTO
LICENSED PROFESSIONAL LAND SURVEYOR
No. 5688
HAWAII, U.S.A.

THIS WORK WAS PREPARED BY ME OR UNDER MY SUPERVISION.

DENNIS K. HASHIMOTO
EXPIRATION DATE: 4/30/16

SHORELINE SURVEY
LOT 4-C
MOKULEIA BEACH LOTS
TAX MAP KEY: 6-8-6:13

SCALE: 1/8"=1'-0"	APPROVED BY: –	DRAWN BY: NMH
DATE: MARCH 3, 2015		REVISED: –

WAIALUA, OAHU, HAWAII
FIELD BOOK 668:52

DJNS SURVEYING & MAPPING, INC.
P.O. BOX 25636 HONOLULU, HAWAII 96825

DRAWING NUMBER: 14230