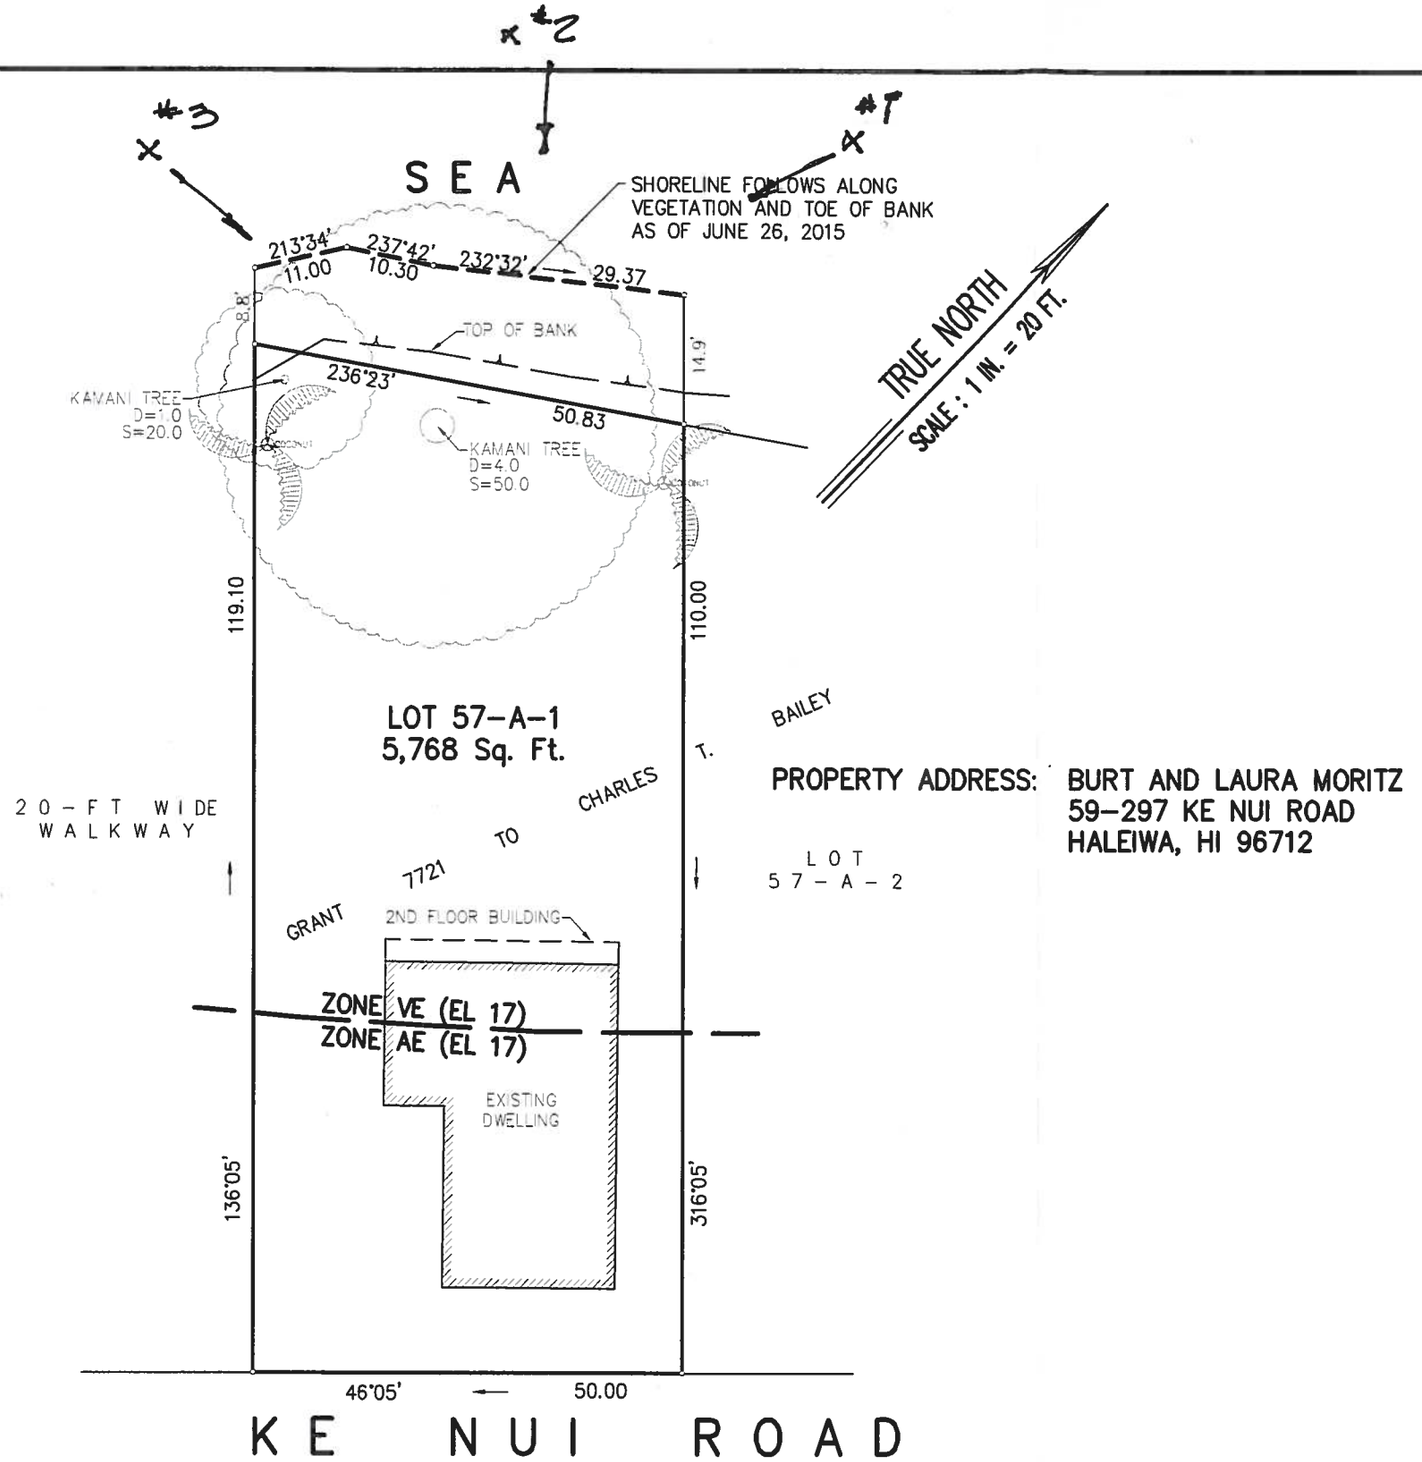

MAP SHOWING SHORELINE SURVEY AFFECTING LOT 57-A-1 PUPUKEA-PAUMALU BEACH LOTS

AT PUPUKEA, KOOLAULOA, OAHU, HAWAII

SCALE: 1 IN. = 10 FT.

JULY 28, 2015 WALTER P. THOMPSON, INC.

PROPERTY ADDRESS: BURT AND LAURA MORITZ
59-297 KE NUI ROAD
HALEIWA, HI 96712

JAMES R. THOMPSON
LICENSED PROFESSIONAL LAND SURVEYOR
No.3627
HAWAII, U.S.A.

THIS WORK WAS PREPARED BY ME OR UNDER MY SUPERVISION

James R. Thompson
Exp. 04/30/16

15105c01.dwg/1641 20/ggsw/20150526

TAX MAP KEY : 5 - 9 - 20 : 06

PICTURES

10"x 15" = 1.04 Sq.Ft.