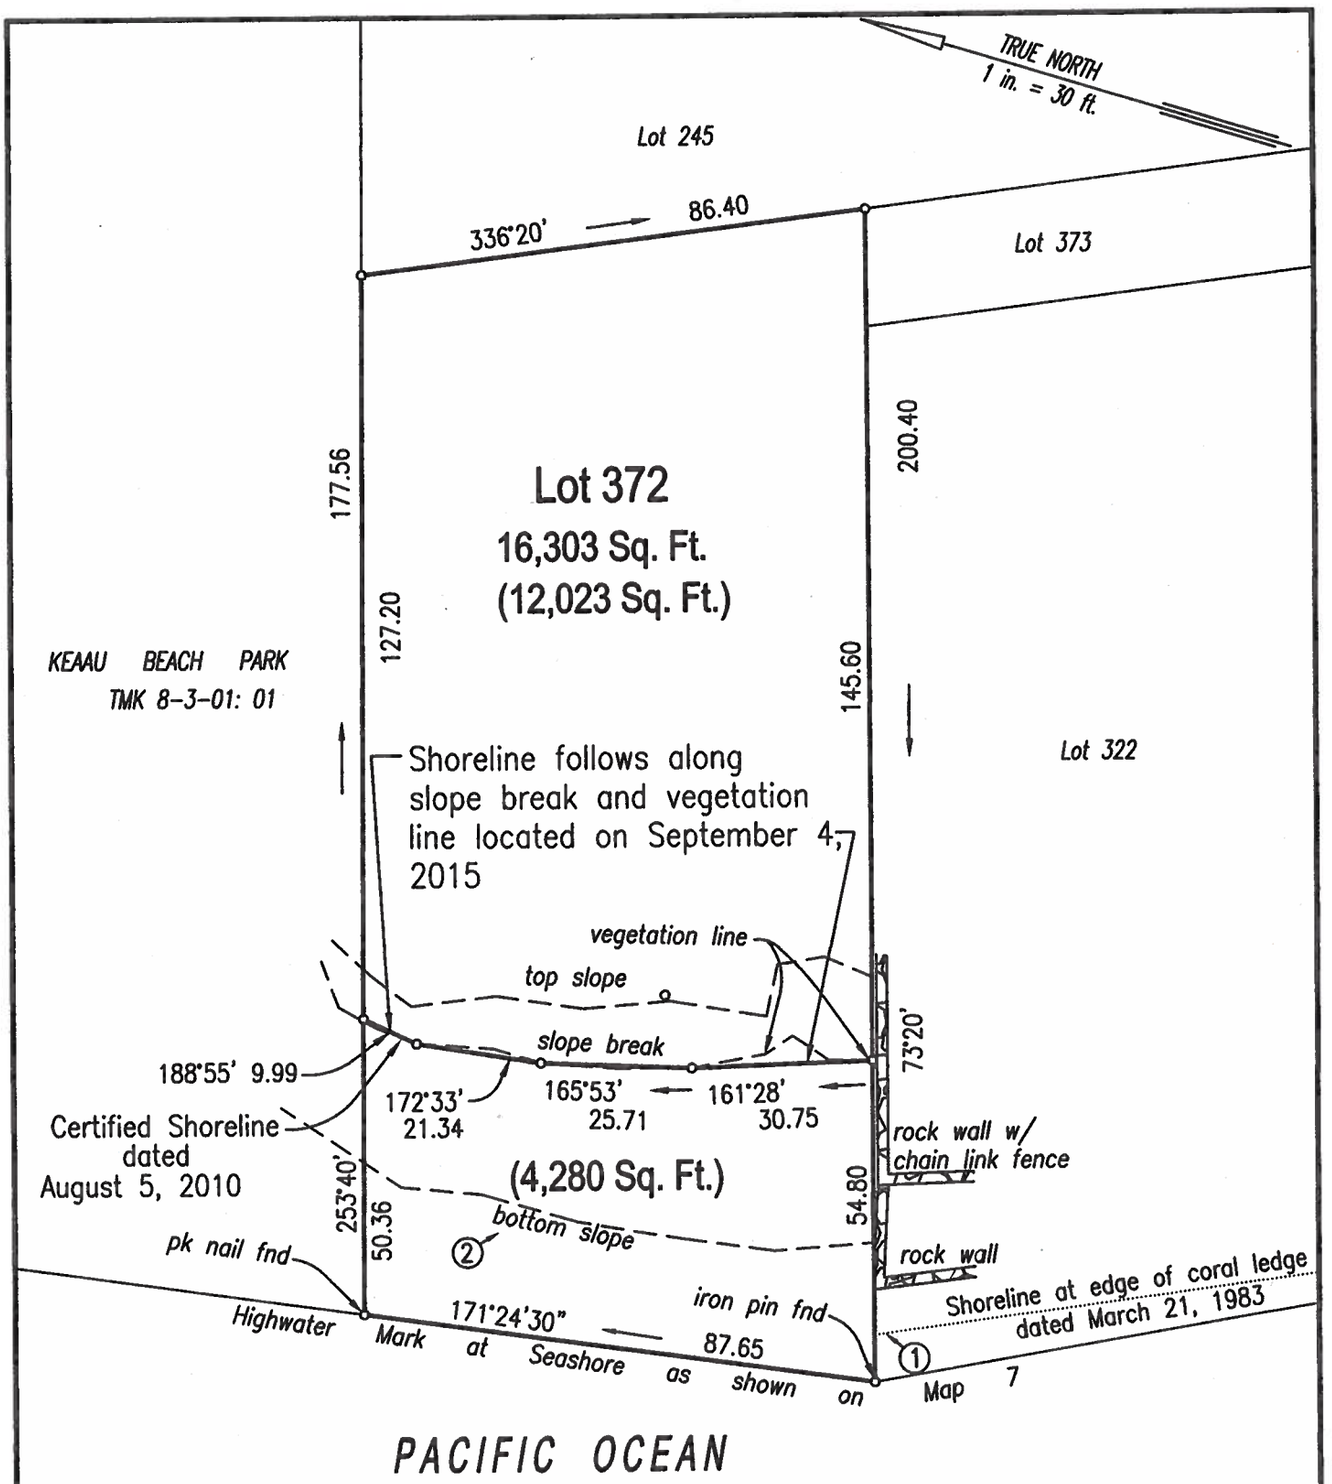

SHORELINE SURVEY

Lot 372 (Map 7)

Land Court Application 1052

At Makaha, Waianae, Oahu, Hawaii
Date: September 4, 2015
Tax Map Key (1) 8-4-10: 21
Scale: 1 in. = 30 ft.

ARDEN J. TORCUATO
LICENSED PROFESSIONAL LAND SURVEYOR
No. 10257
HAWAII, U.S.A.

This map was prepared by me or under my direct supervision

LICENSED PROFESSIONAL LAND SURVEYOR
CERTIFICATE NUMBER 10257
Exp. 4/30/2016

Owner: Harrison Horn

Note: ③-Picture Number & Direction

F.B. 17:20

LEAPS & BOUNDARIES, INC.
84-081 Makau St., Makaha
2016 WATERHOUSE ST., STE 101 PH. (808) 484-5701
HONOLULU, HI 96819 FAX (888) 542-2097

8 ½" x 13"