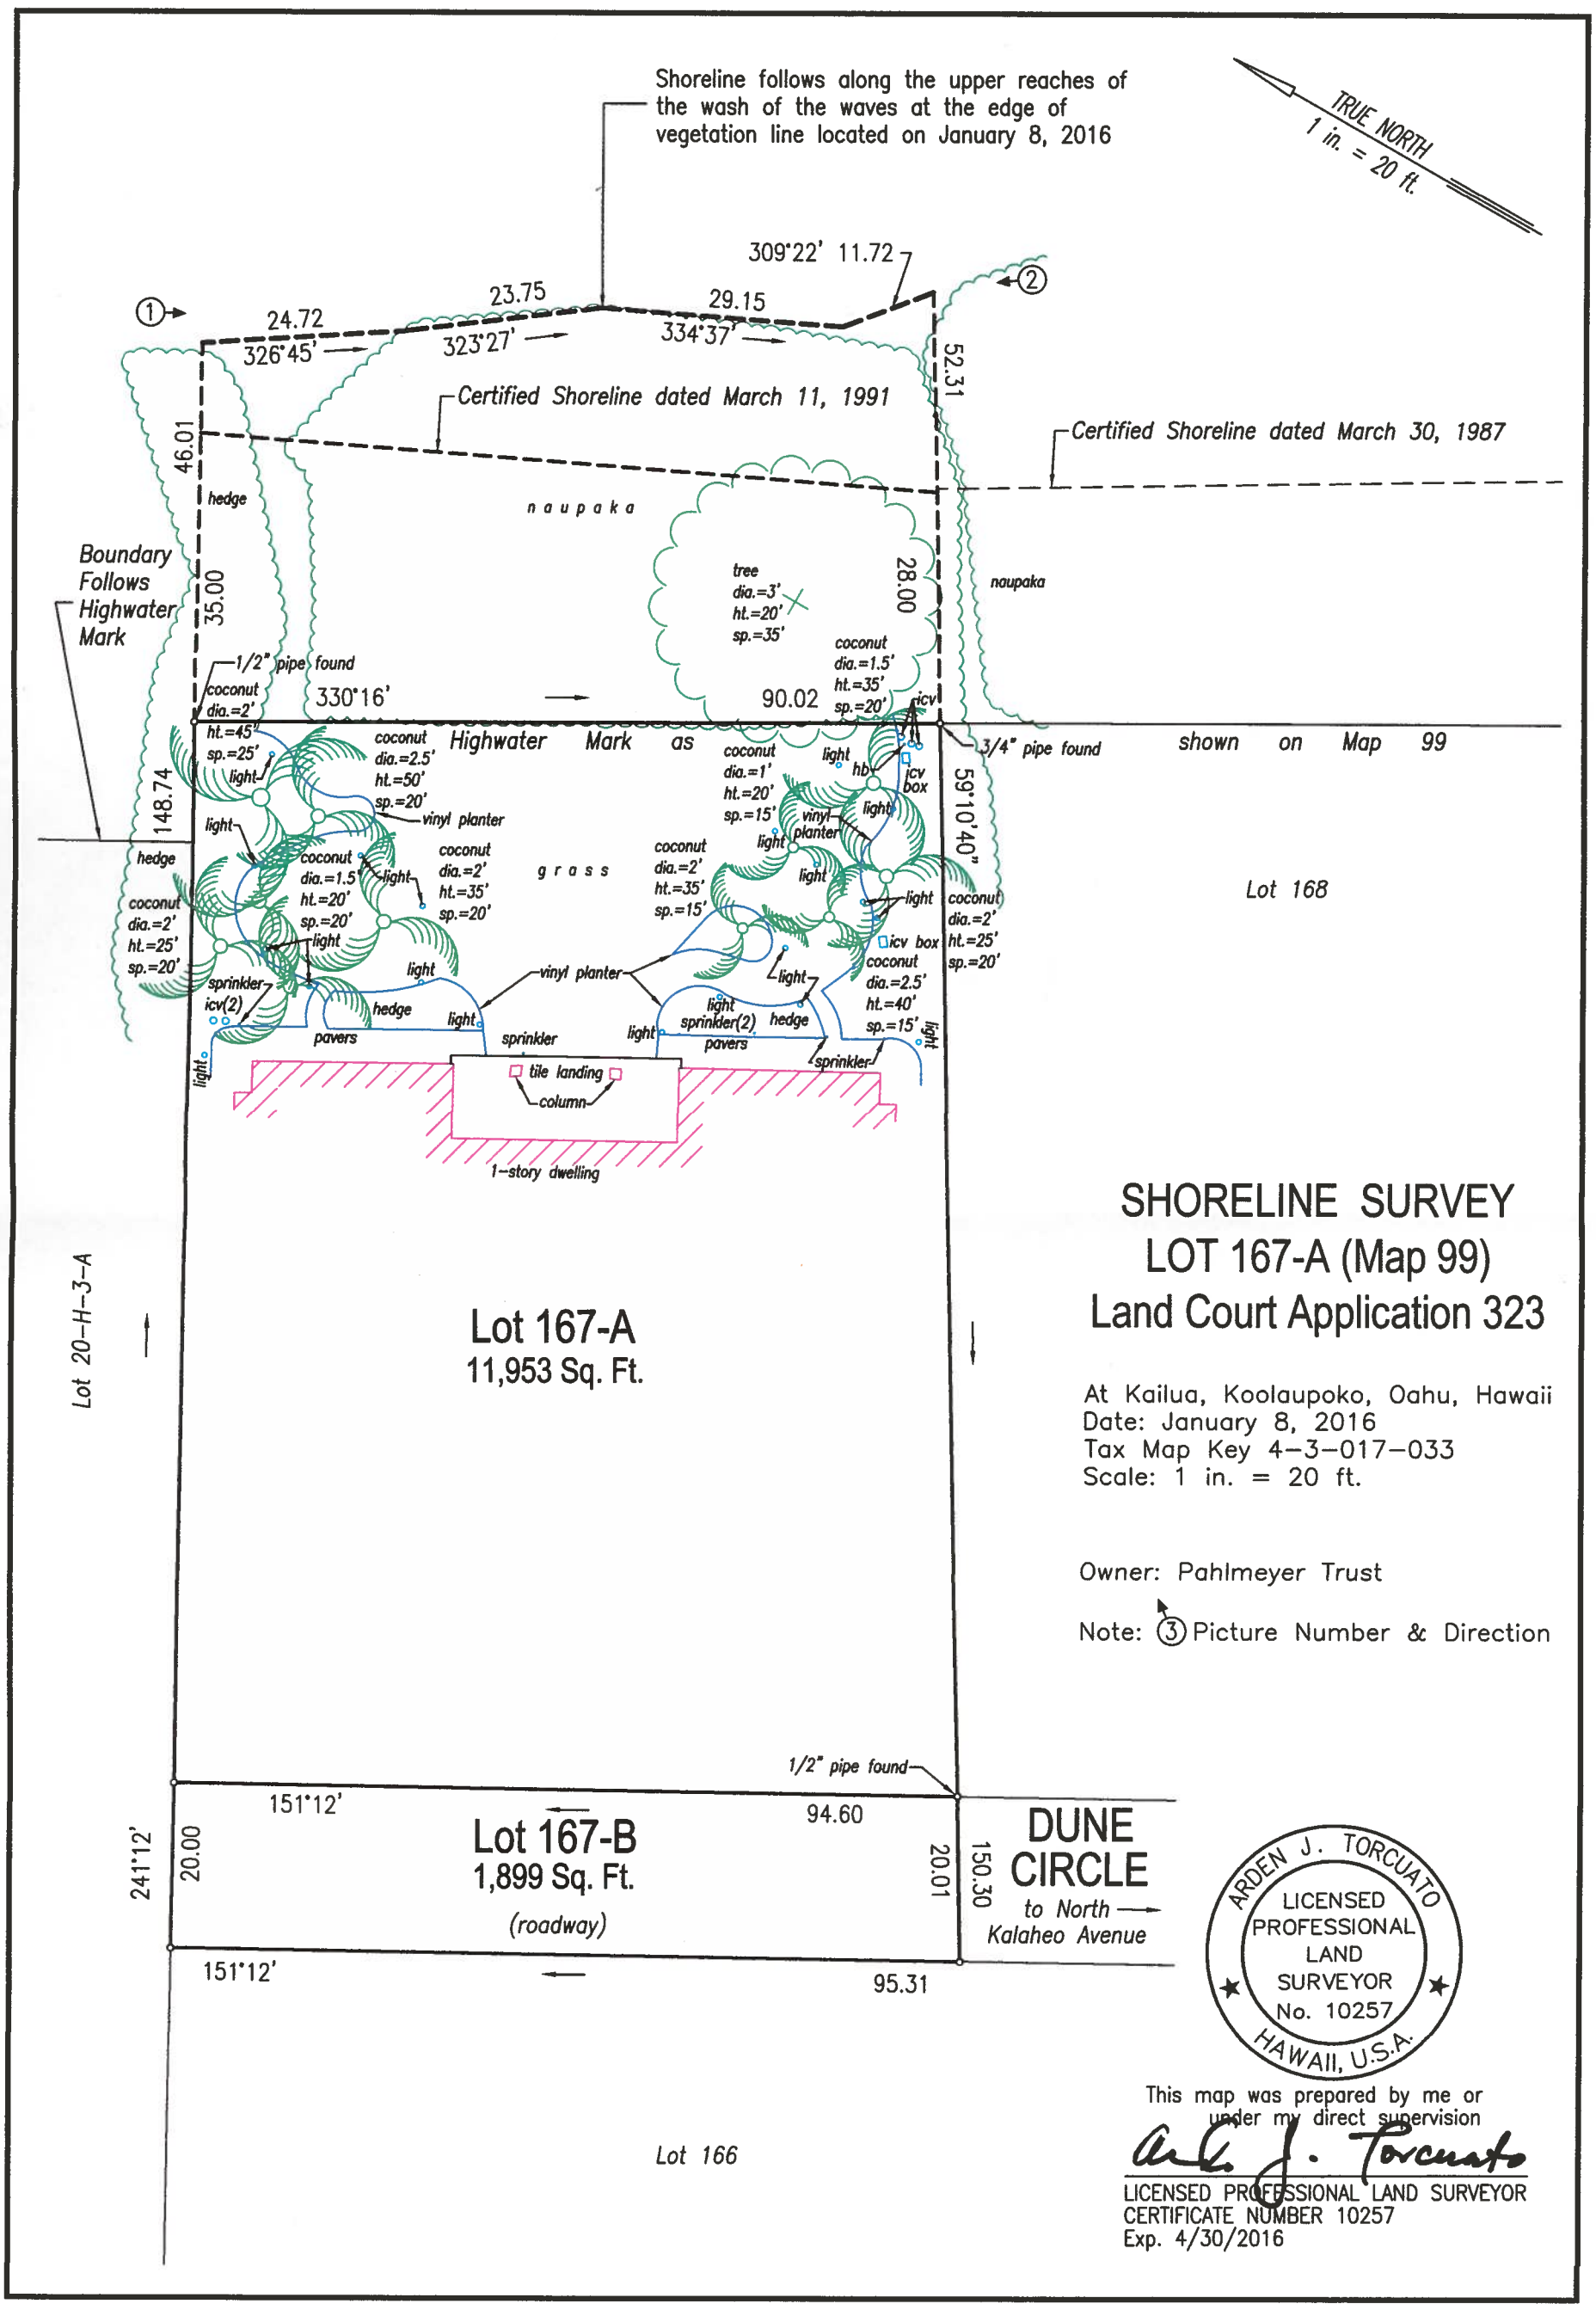

SHORELINE SURVEY
LOT 167-A (Map 99)
Land Court Application 323

At Kailua, Koolaupoko, Oahu, Hawaii
Date: January 8, 2016
Tax Map Key 4-3-017-033
Scale: 1 in. = 20 ft.

Owner: Pahlmeyer Trust

Note: ③ Picture Number & Direction

ARDEN J. TORCUATO
LICENSED PROFESSIONAL LAND SURVEYOR
No. 10257
HAWAII, U.S.A.

This map was prepared by me or under my direct supervision

LICENSED PROFESSIONAL LAND SURVEYOR
CERTIFICATE NUMBER 10257
Exp. 4/30/2016

396 Dune Circle, Kailua
F.B. 72:27

LEAPS & BOUNDARIES, INC.
2016 WATERHOUSE ST., STE. 101 PH. (808) 484-5701
HONOLULU, HI 96819 FAX (888) 542-2097

10" x 15"