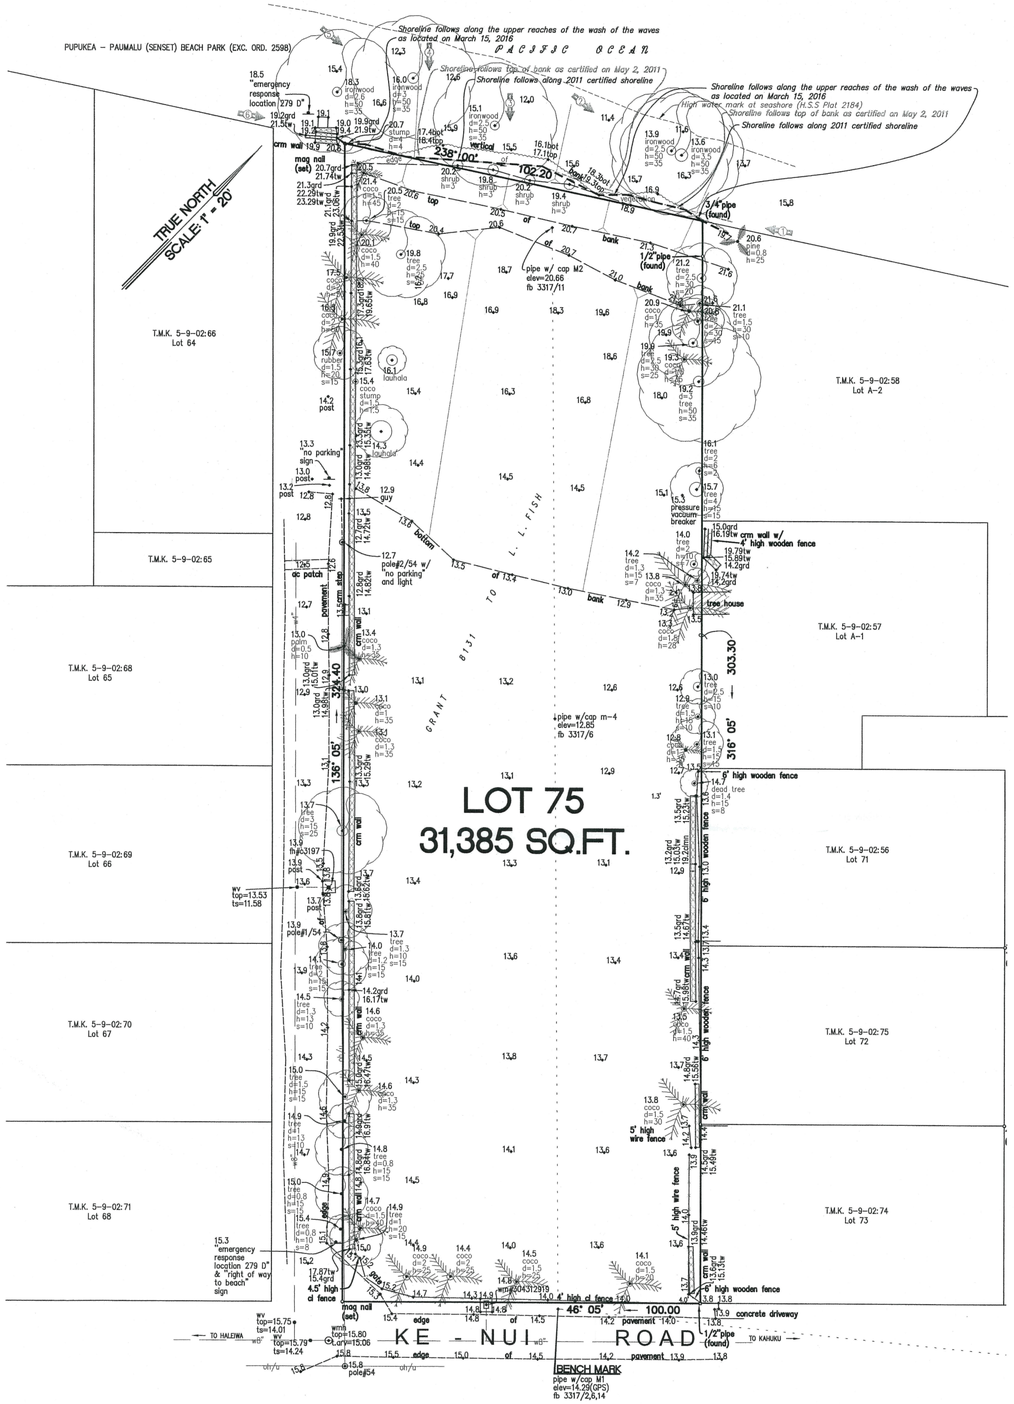

NOTE: INDICATES PHOTO NUMBER AND DIRECTION TAKEN.

NOTES:

1) UNDERGROUND PUBLIC UTILITIES SHOWN HEREON ARE FOR INFORMATION ONLY. NO GUARANTEE IS MADE ON THE ACCURACY OR COMPLETENESS OF SAID INFORMATION.

2) ORIGIN OF BENCH MARK: BENCH MARK REFERRED TO BENCH MARK DISK U 15, PID=TU0517. ELEVATION = 12.92 FEET LOCAL MEAN SEA LEVEL.

SHORELINE FRONTING

LOT 75

"PUPUKEA-PAUMALU BEACH LOTS"

BEING ALSO GRANT 8131 TO L. L. FISH

AT PUPUKEA-PAUMALU, KOOLAULOA, OAHU, HAWAII

OWNER : TERRAPIN PACIFIC, LLC. ADDRESS : 59 205 KE NUI ROAD

WAYNE M. TERUYA
LICENSED PROFESSIONAL LAND SURVEYOR
No. 6297
HAWAII, U.S.A.

THIS WORK WAS PREPARED BY ME OR UNDER MY SUPERVISION
ParEn, Inc.
dba PARK ENGINEERING

LICENSED PROFESSIONAL SURVEYOR
CERTIFICATE NUMBER 6297
LICENSE EXPIRES APRIL 2016

DATE: APRIL 2, 2016
FIELD BOOK NO. 3317

TAX MAP KEY: 5-9-2:59

ParEn, Inc. dba Park Engineering
Pacific Park Plaza Suite 1500 711 Kapiolani Blvd Honolulu, Hawaii 96813