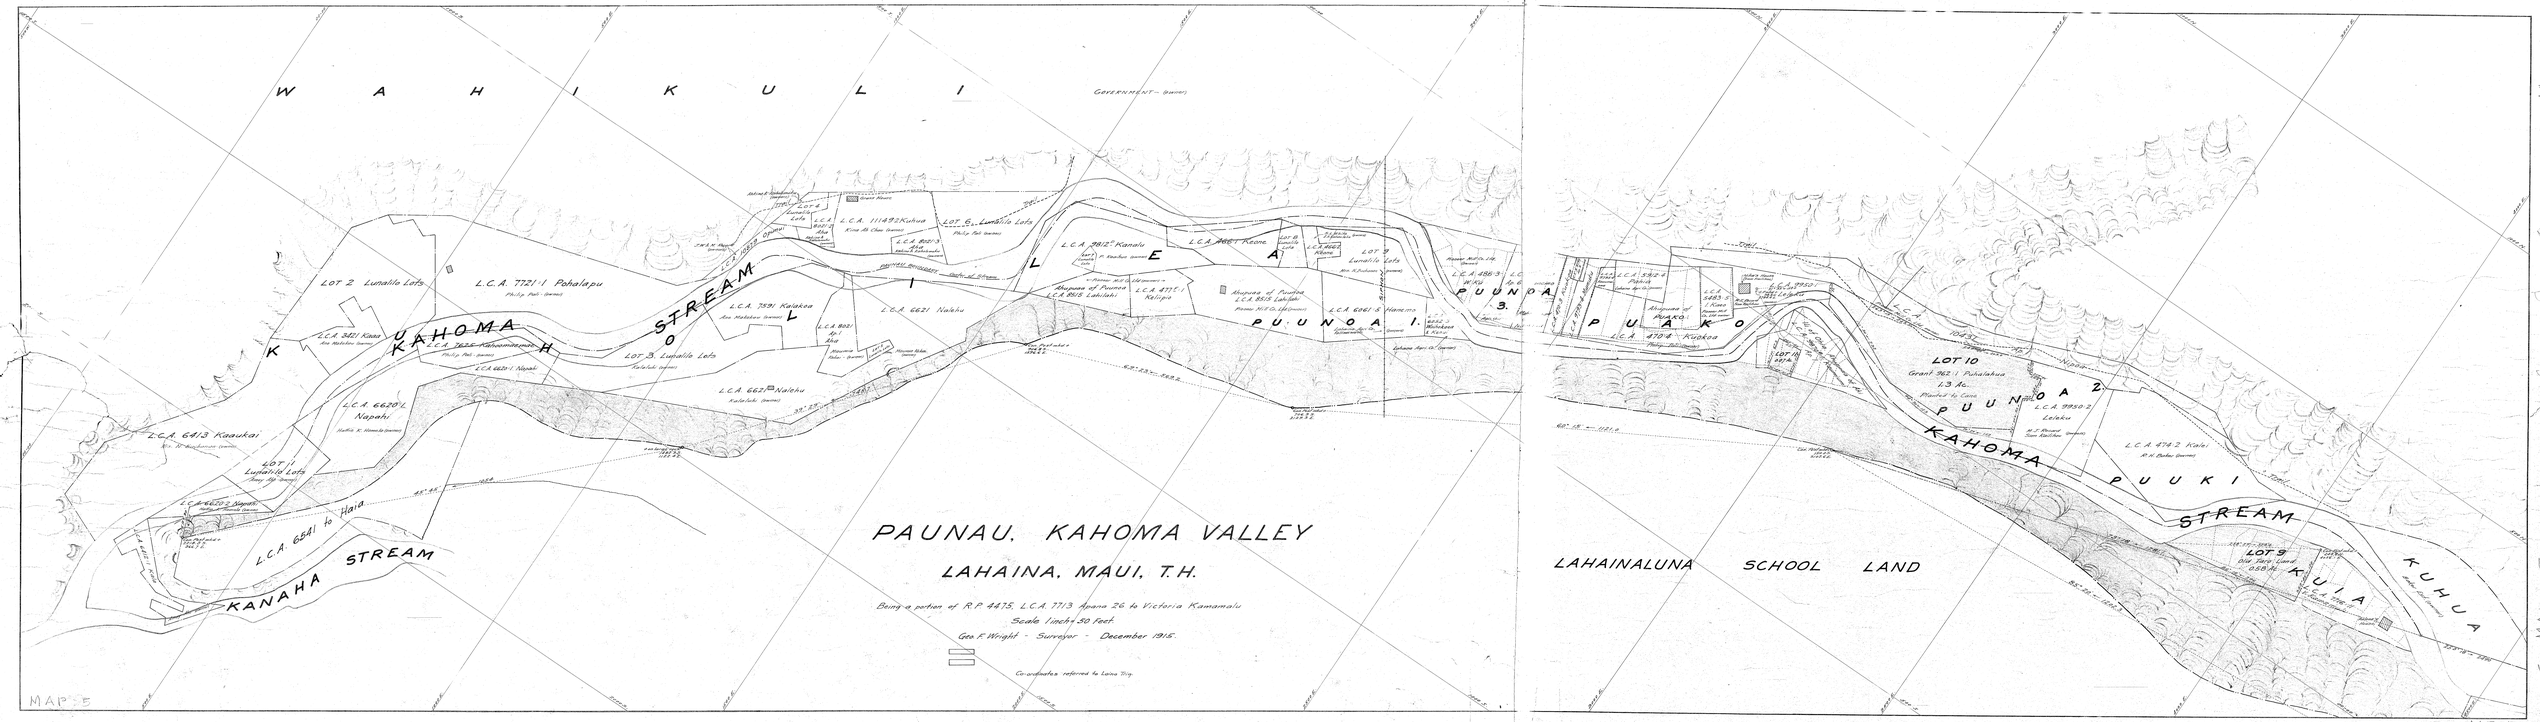
PAUNAU. KAHOMA VALLEY
LAHAINA. MAUI. T.H.
Being a portion of R.P. 4475. L.C.A. 7713 Apana 26 to Victoria Kamamalu
Scale 1 inch = 50 feet.
Geo. F. Wright - Surveyor - December 1915.
Co-ordinates referred to Laina Triy.
W A H I K U L I
GOVERNMENT - (owner)
LOT 2 Lunalilo Lots
L.C.A. 7721:1 Pohalapu
Philip Pali (owner)
L.C.A. 3821 Kaaua
Ana Makekau (owner)
L.C.A. 7822 Kahoomoikaua
Philip Pali (owner)
L.C.A. 6621:1 Napahi
KAHOMA STREAM
L.C.A. 7591 Kalakoa
Ana Makekau (owner)
LOT 3. Lunalilo Lots
Kalalaki (owner)
L.C.A. 6621 Naluhu
L.C.A. 6620:1 Napahi
Nalilo K. Hanaike (owner)
L.C.A. 6413 Kaaukai
Ki. Ki. Kaaukai (owner)
LOT 1 Lunalilo Lots
Henry Ala (owner)
L.C.A. 6620:2 Napahi
Nalilo K. Hanaike (owner)
L.C.A. 6641 to Haia
KANAHA STREAM
L.C.A. 11149:2 Kahua
Kina Ah Chee (owner)
LOT 6. Lunalilo Lots
Philip Pali (owner)
L.C.A. 7812 Kanalu
L.C.A. 4461 Keone
LOT 7 Lunalilo Lots
Ana Kahalewai (owner)
Akupaa of Puunoa
L.C.A. 8505 Lahilahi
L.C.A. 4775:1 Kalipa
Akupaa of Puunoa
L.C.A. 8515 Lahilahi
L.C.A. 6661:2 Hanamu
Lahaina Agri. Co. (owner)
PUUNOA 1.
PUUNOA 3.
PUAKO
L.C.A. 4734 Kuakoa
Philip Pali (owner)
LOT 10
Grant 962:1 Pohakuhua
1.3 Ac.
Affidavit to Conn.
PUUNOA 2
L.C.A. 9950:2
Leiokau
KAHOMA
PUUKI
STREAM
L.C.A. 4742:2 Kalei
R.K. Parker (owner)
LOT 9
Old Sect. Land
0.60 Ac.
KUHUA
KUIA
LAHAINALUNA SCHOOL LAND
MAP 5
See MAP G
See MAP G