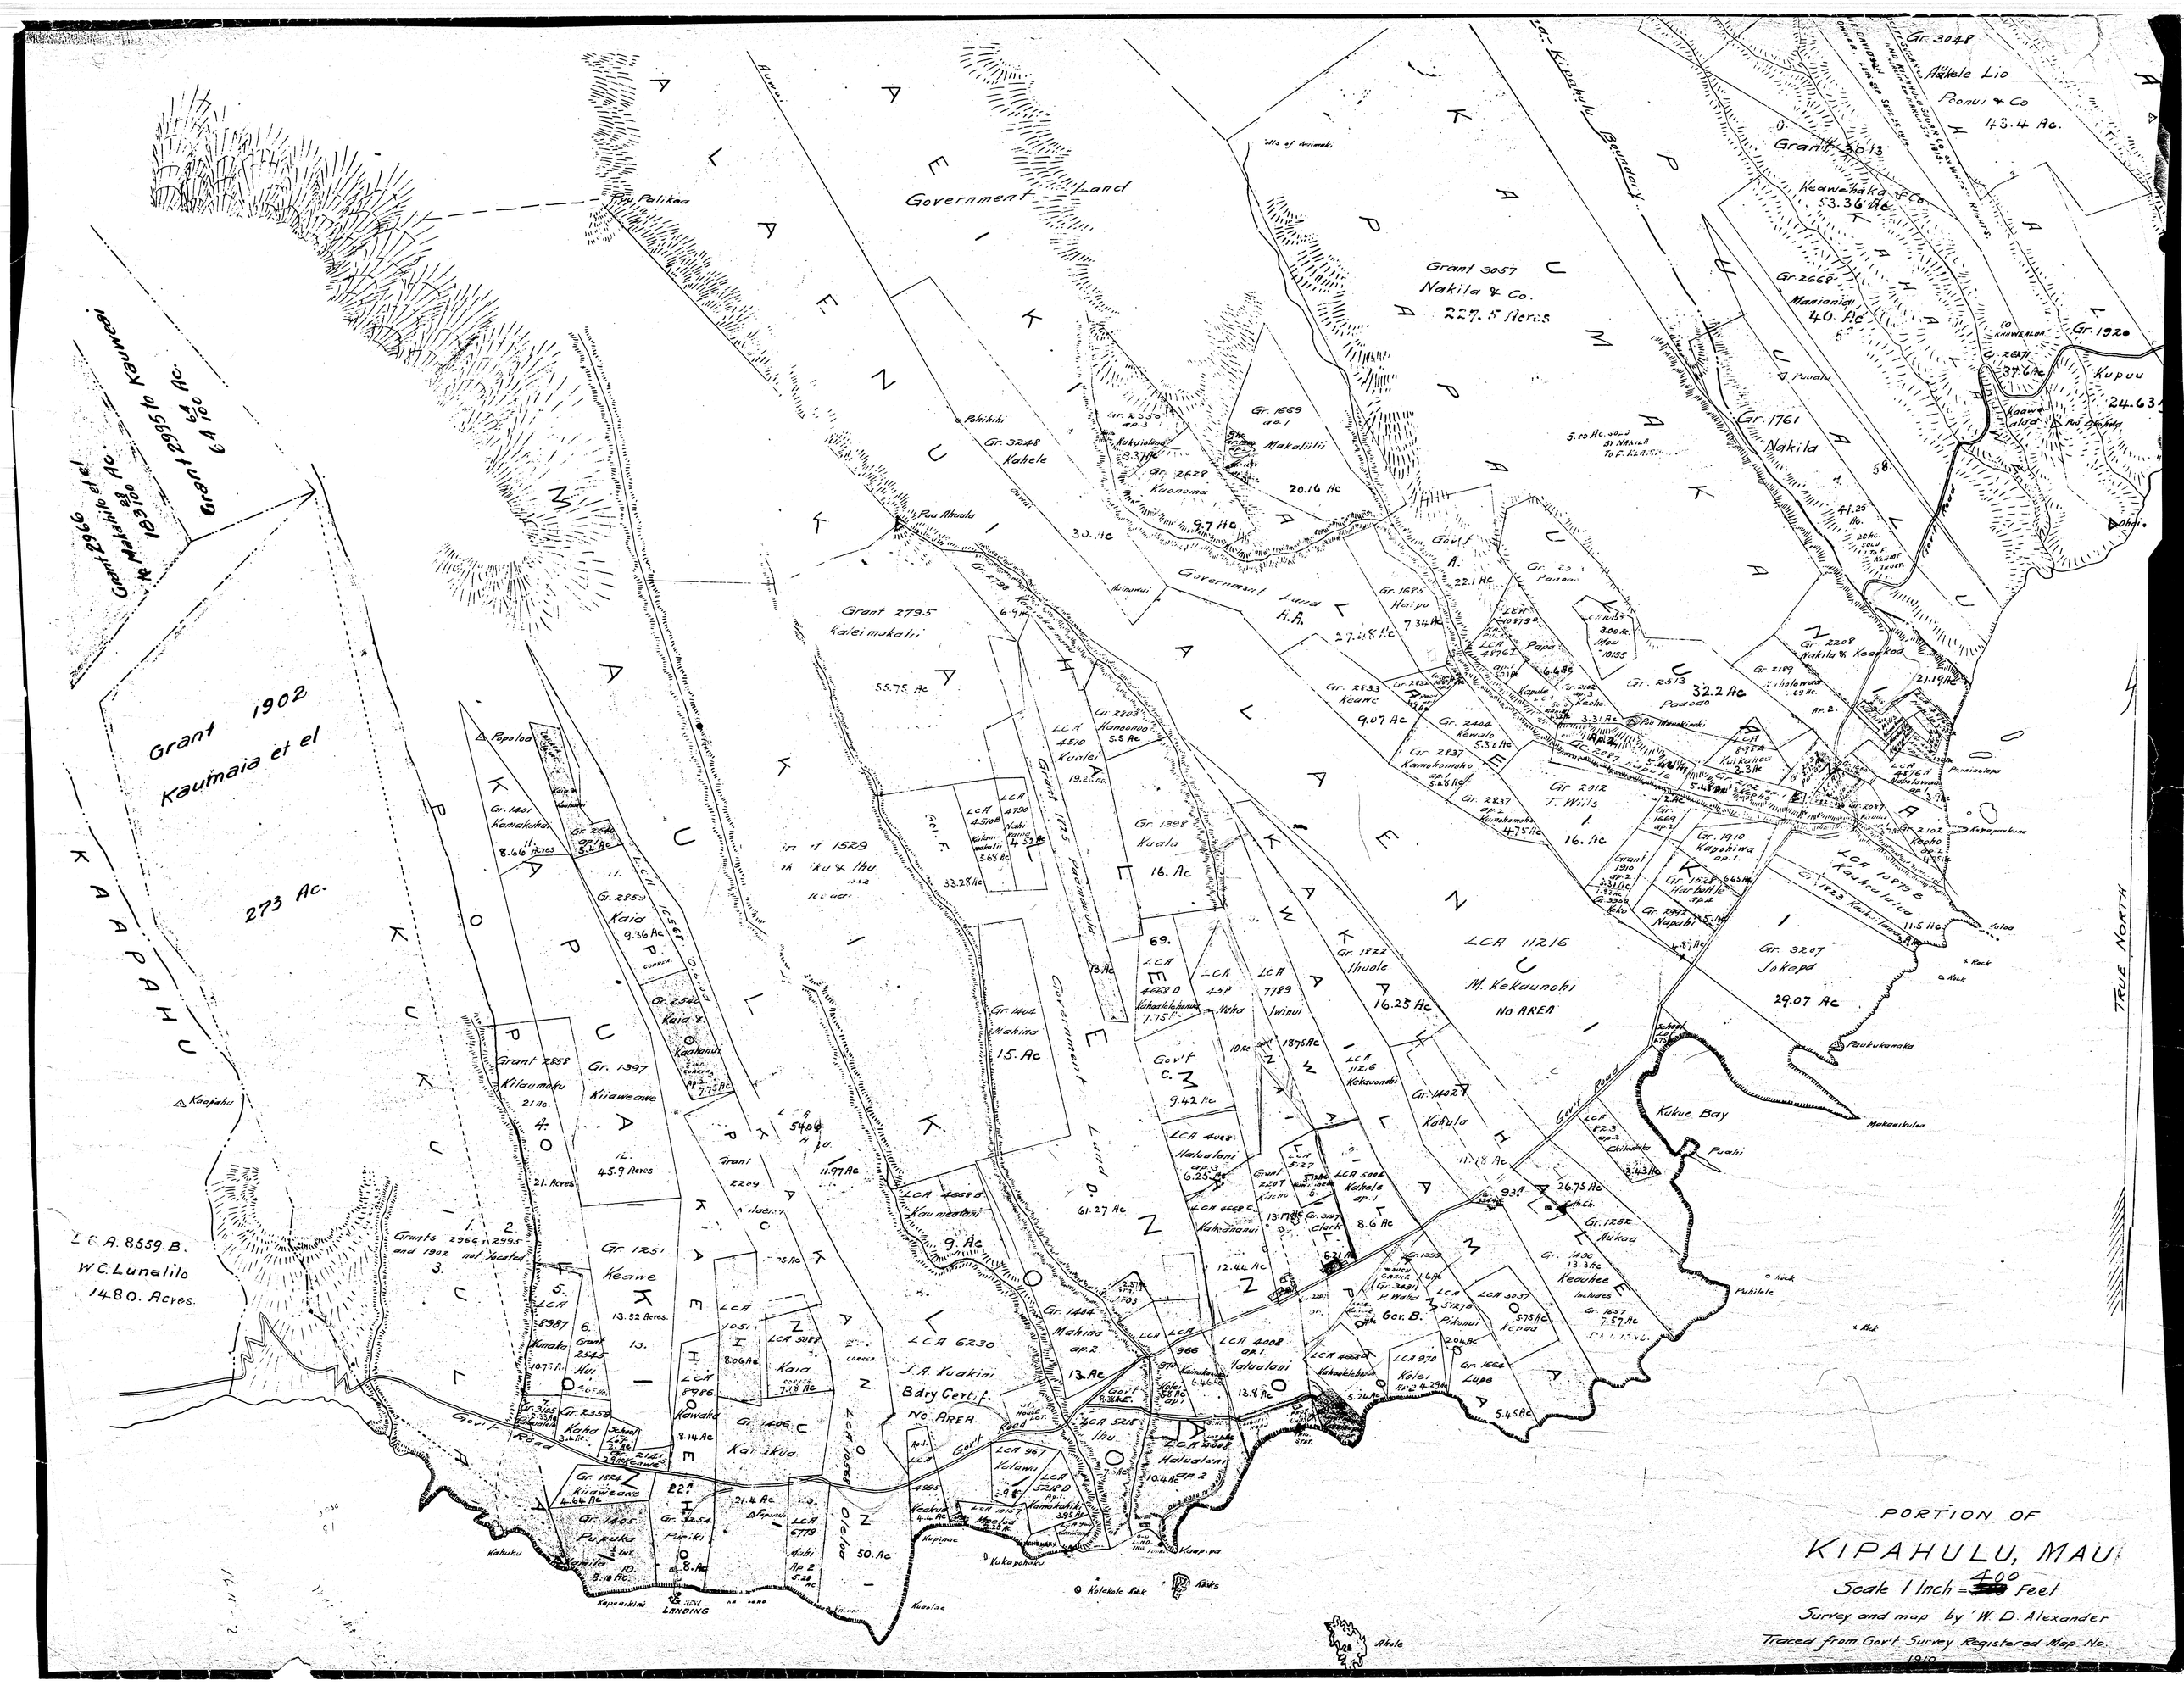
PORTION OF
KIPAHULU, MAUI
Scale 1 Inch = 400 Feet
Survey and map by W. D. Alexander
Traced from Gov't Survey Registered Map No.
1910
TRUE NORTH
Government Land
Grant 1902
Kaumaia et el
273 Ac.
Grant 2995 to Kaumaia
Grant 3057
Nakila & Co.
227.5 Acres
Grant 3013
Keawehaka & Co
53.36 Ac
Grant 2795
Kalei mukoli
55.75 Ac
LCA 11216
M. Kekaunohi
No AREA
LCA 8559.B.
W.C. Lunalilo
1480. Acres.
LCA 6230
J.A. Kuakini
Bdry Certif.
No AREA.
Grants 2966, 2995
and 1902 not located
Gov't Road
Kipahulu Beach
Kukue Bay
Makaalulua
Puahi
Puhilele
Kaupo
Kaupahu
Kahuku
Kapuaikini
NEW LANDING
Kuolae
Kukaponiku
Kolekole Rock
Kaupo
Abele
Rocks