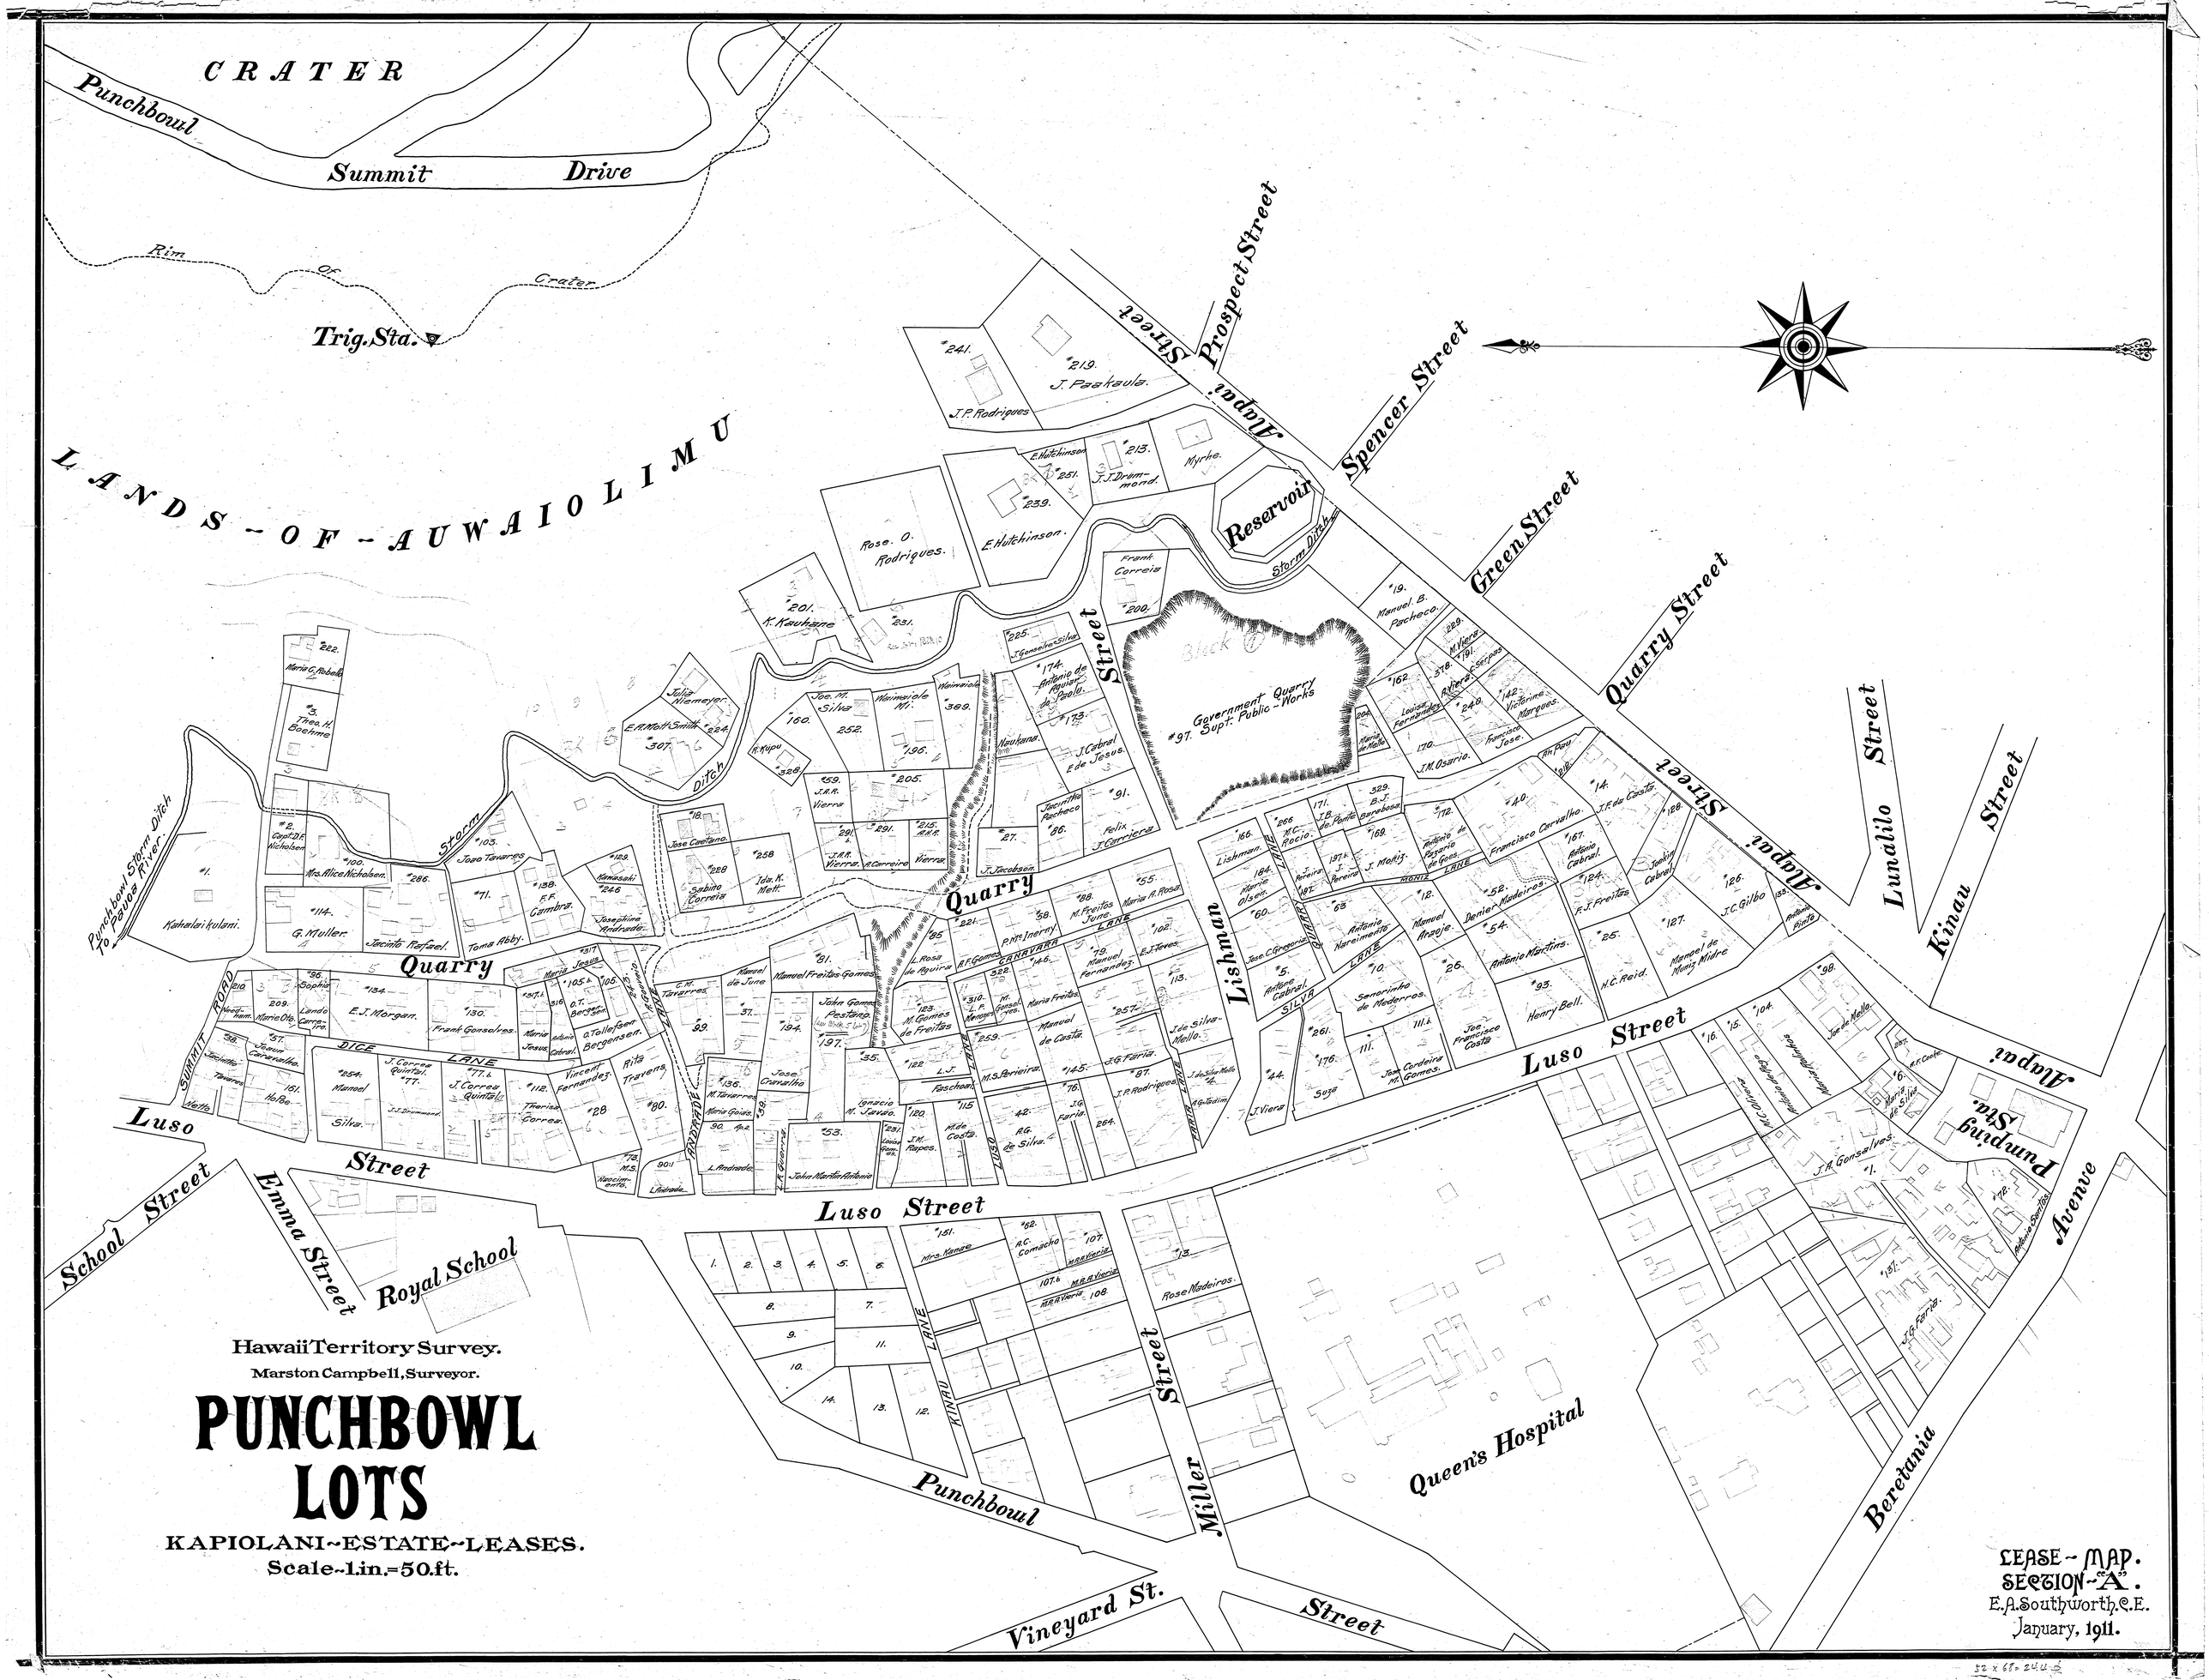
CRATER
Punchbowl
Summit Drive
Rim of Crater
Trig. Sta.
LANDS-OF-AUWAIOLIMU
Prospect Street
Alapai Street
Spencer Street
Green Street
Quarry Street
Reservoir
Storm Ditch
Government Quarry
#97. Supt. Public Works
Quarry Street
Lishman Street
Luso Street
Lundilio Street
Kinau Street
Pumping Sta.
Alapai Avenue
Punchbowl Storm Ditch To Pauoa River
Kahalai-kulani
Emma Street
School Street
Royal School
Punchbowl
Miller Street
Queen's Hospital
Beretania
Vineyard St.
Street
Hawaii Territory Survey.
Marston Campbell, Surveyor.
PUNCHBOWL
LOTS
KAPIOLANI-ESTATE-LEASES.
Scale-1.in.=50.ft.
LEASE-MAP.
SECTION-"A".
E.A. Southworth, C.E.
January, 1911.