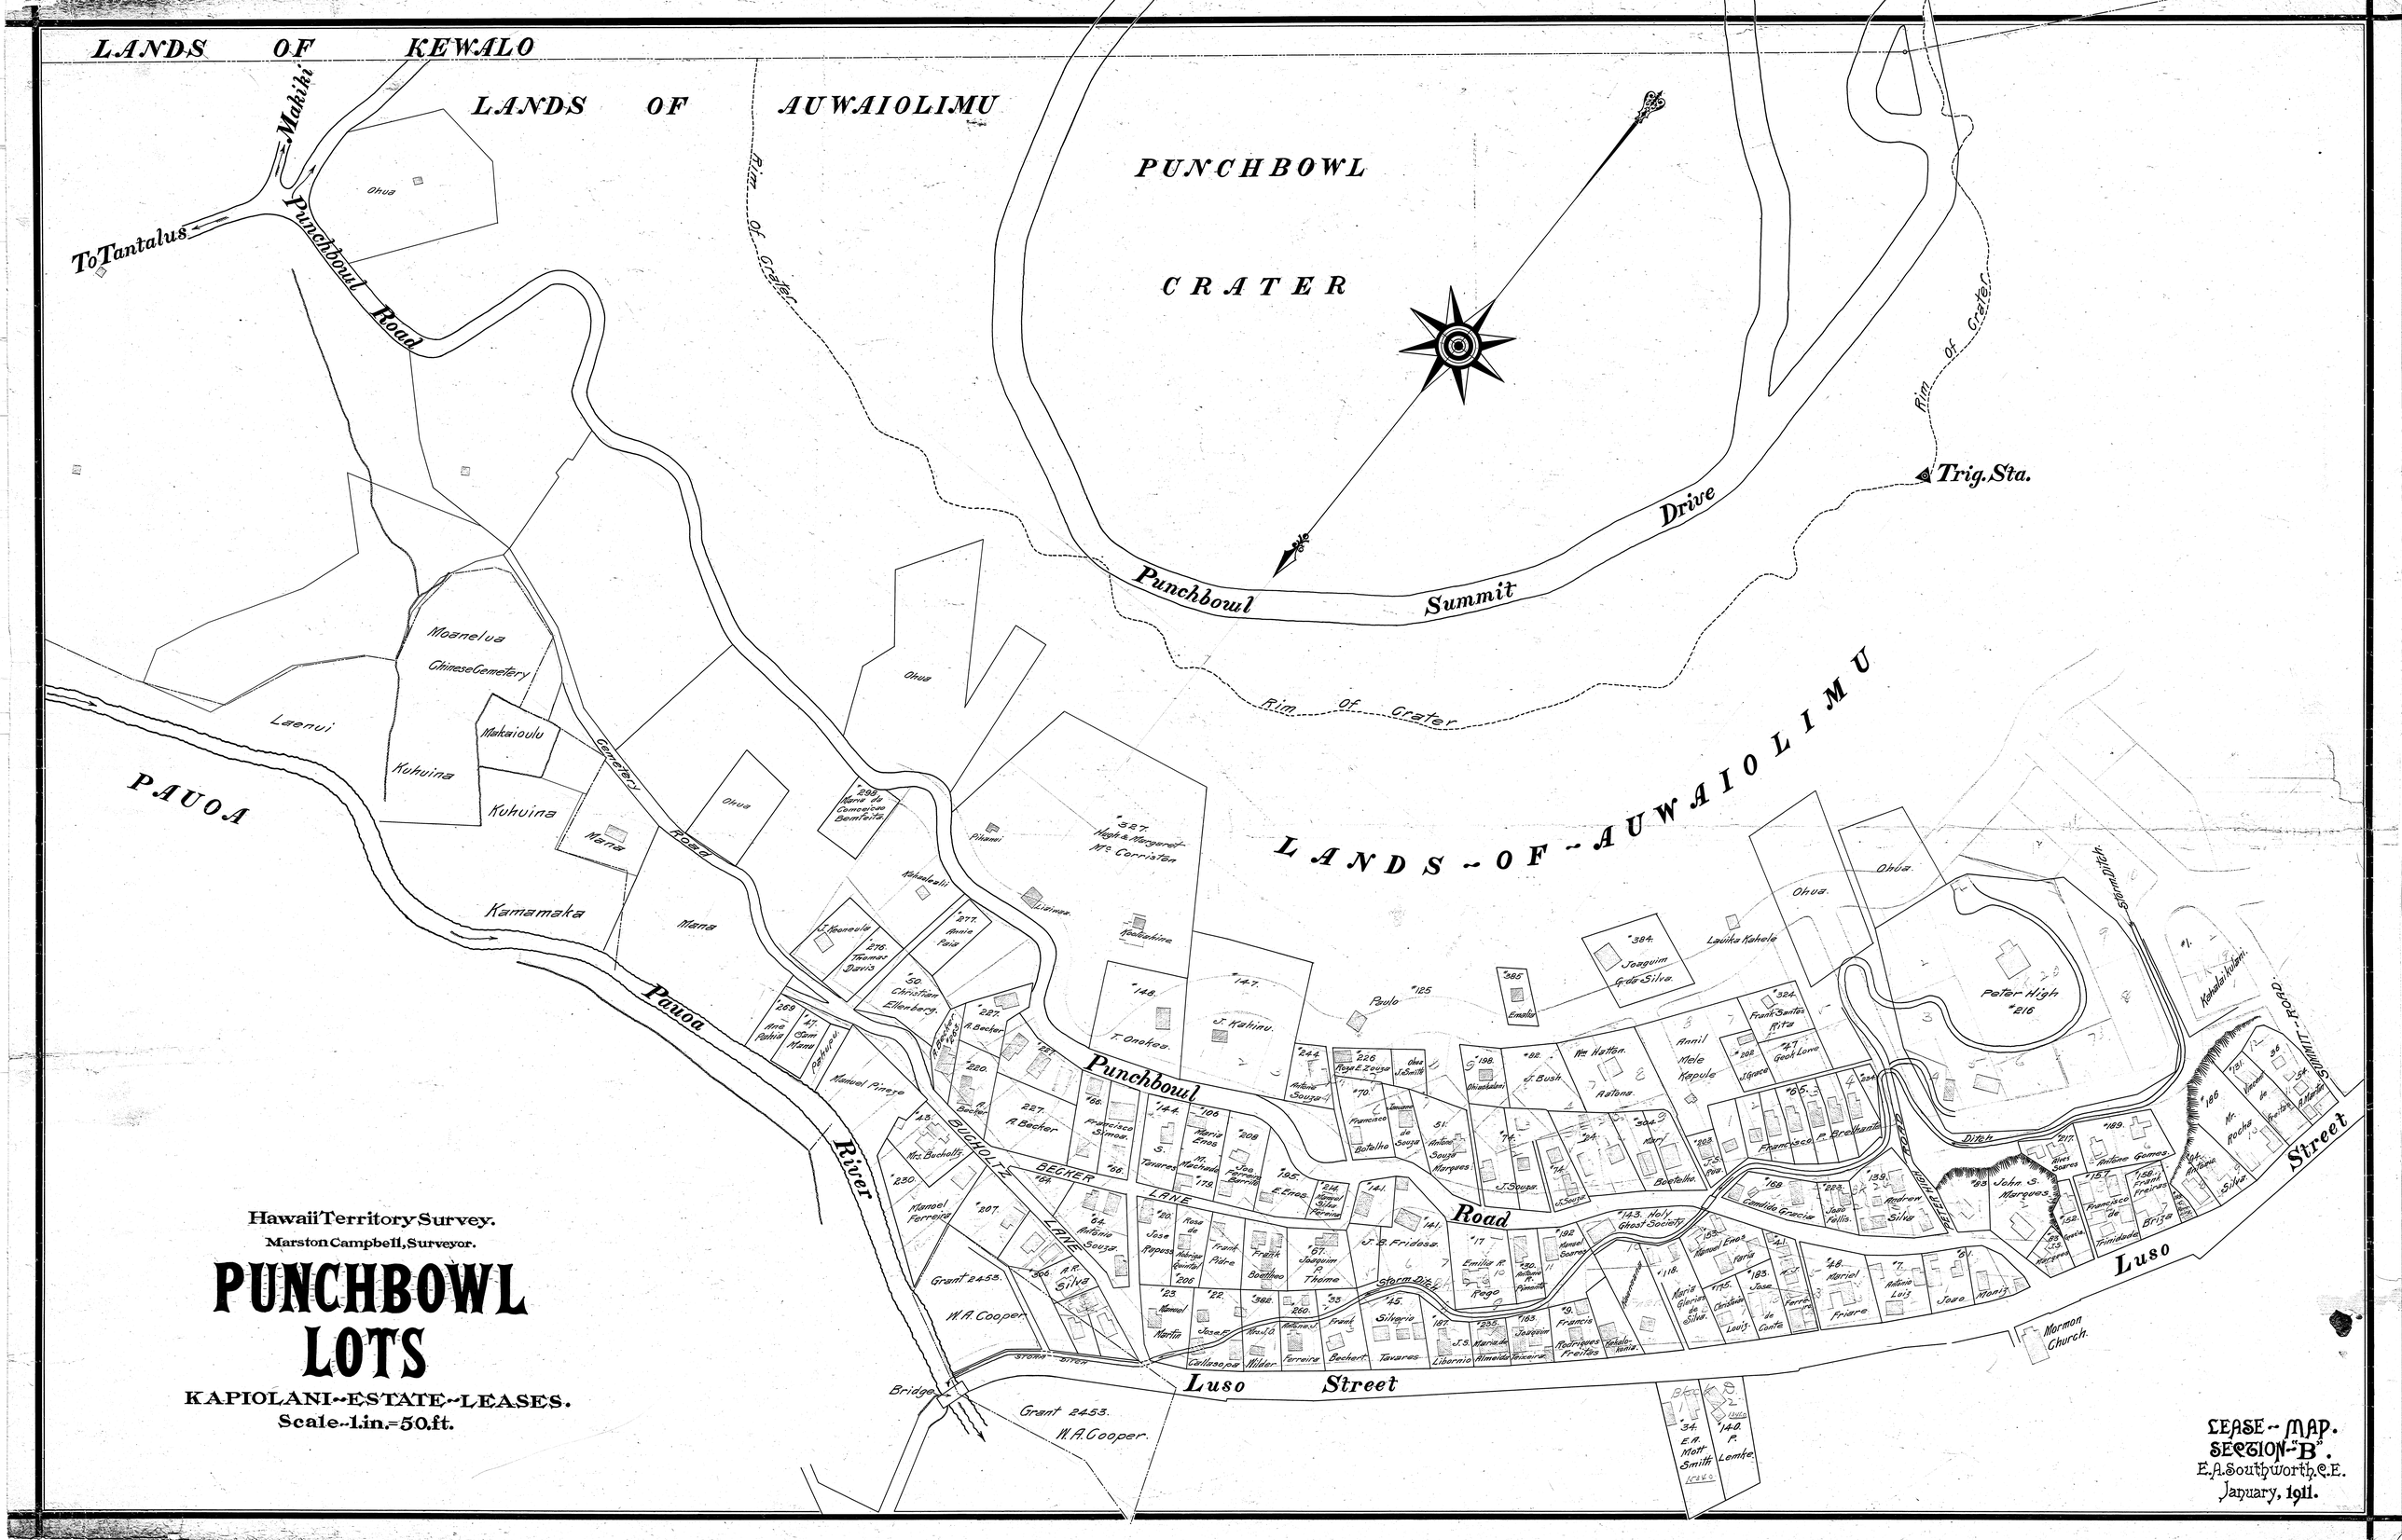
LANDS OF KEWALO
LANDS OF AUWAIOLIMU
PUNCHBOWL CRATER
Makiki
To Tantalus
Punchbowl Road
Rim of Crater
Trig. Sta.
Punchbowl Summit Drive
LANDS OF AUWAIOLIMU
PAUOA
Laenui
Kuhuina
Makaioulu
Moanelua
Chinese Cemetery
Cemetery Road
Mana
Kamamaka
Pauoa River
Punchbowl Road
BECKER LANE
BUCHOLTZ LANE
Storm Ditch
Luso Street
Bridge
Grant 2453.
W.A. Cooper.
Mormon Church.
Peter High
Hawaii Territory Survey.
Marston Campbell, Surveyor.
PUNCHBOWL LOTS
KAPIOLANI-ESTATE-LEASES.
Scale-1 in.=50 ft.
LEASE-MAP.
SECTION-"B".
E.A. Southworth, C.E.
January, 1911.