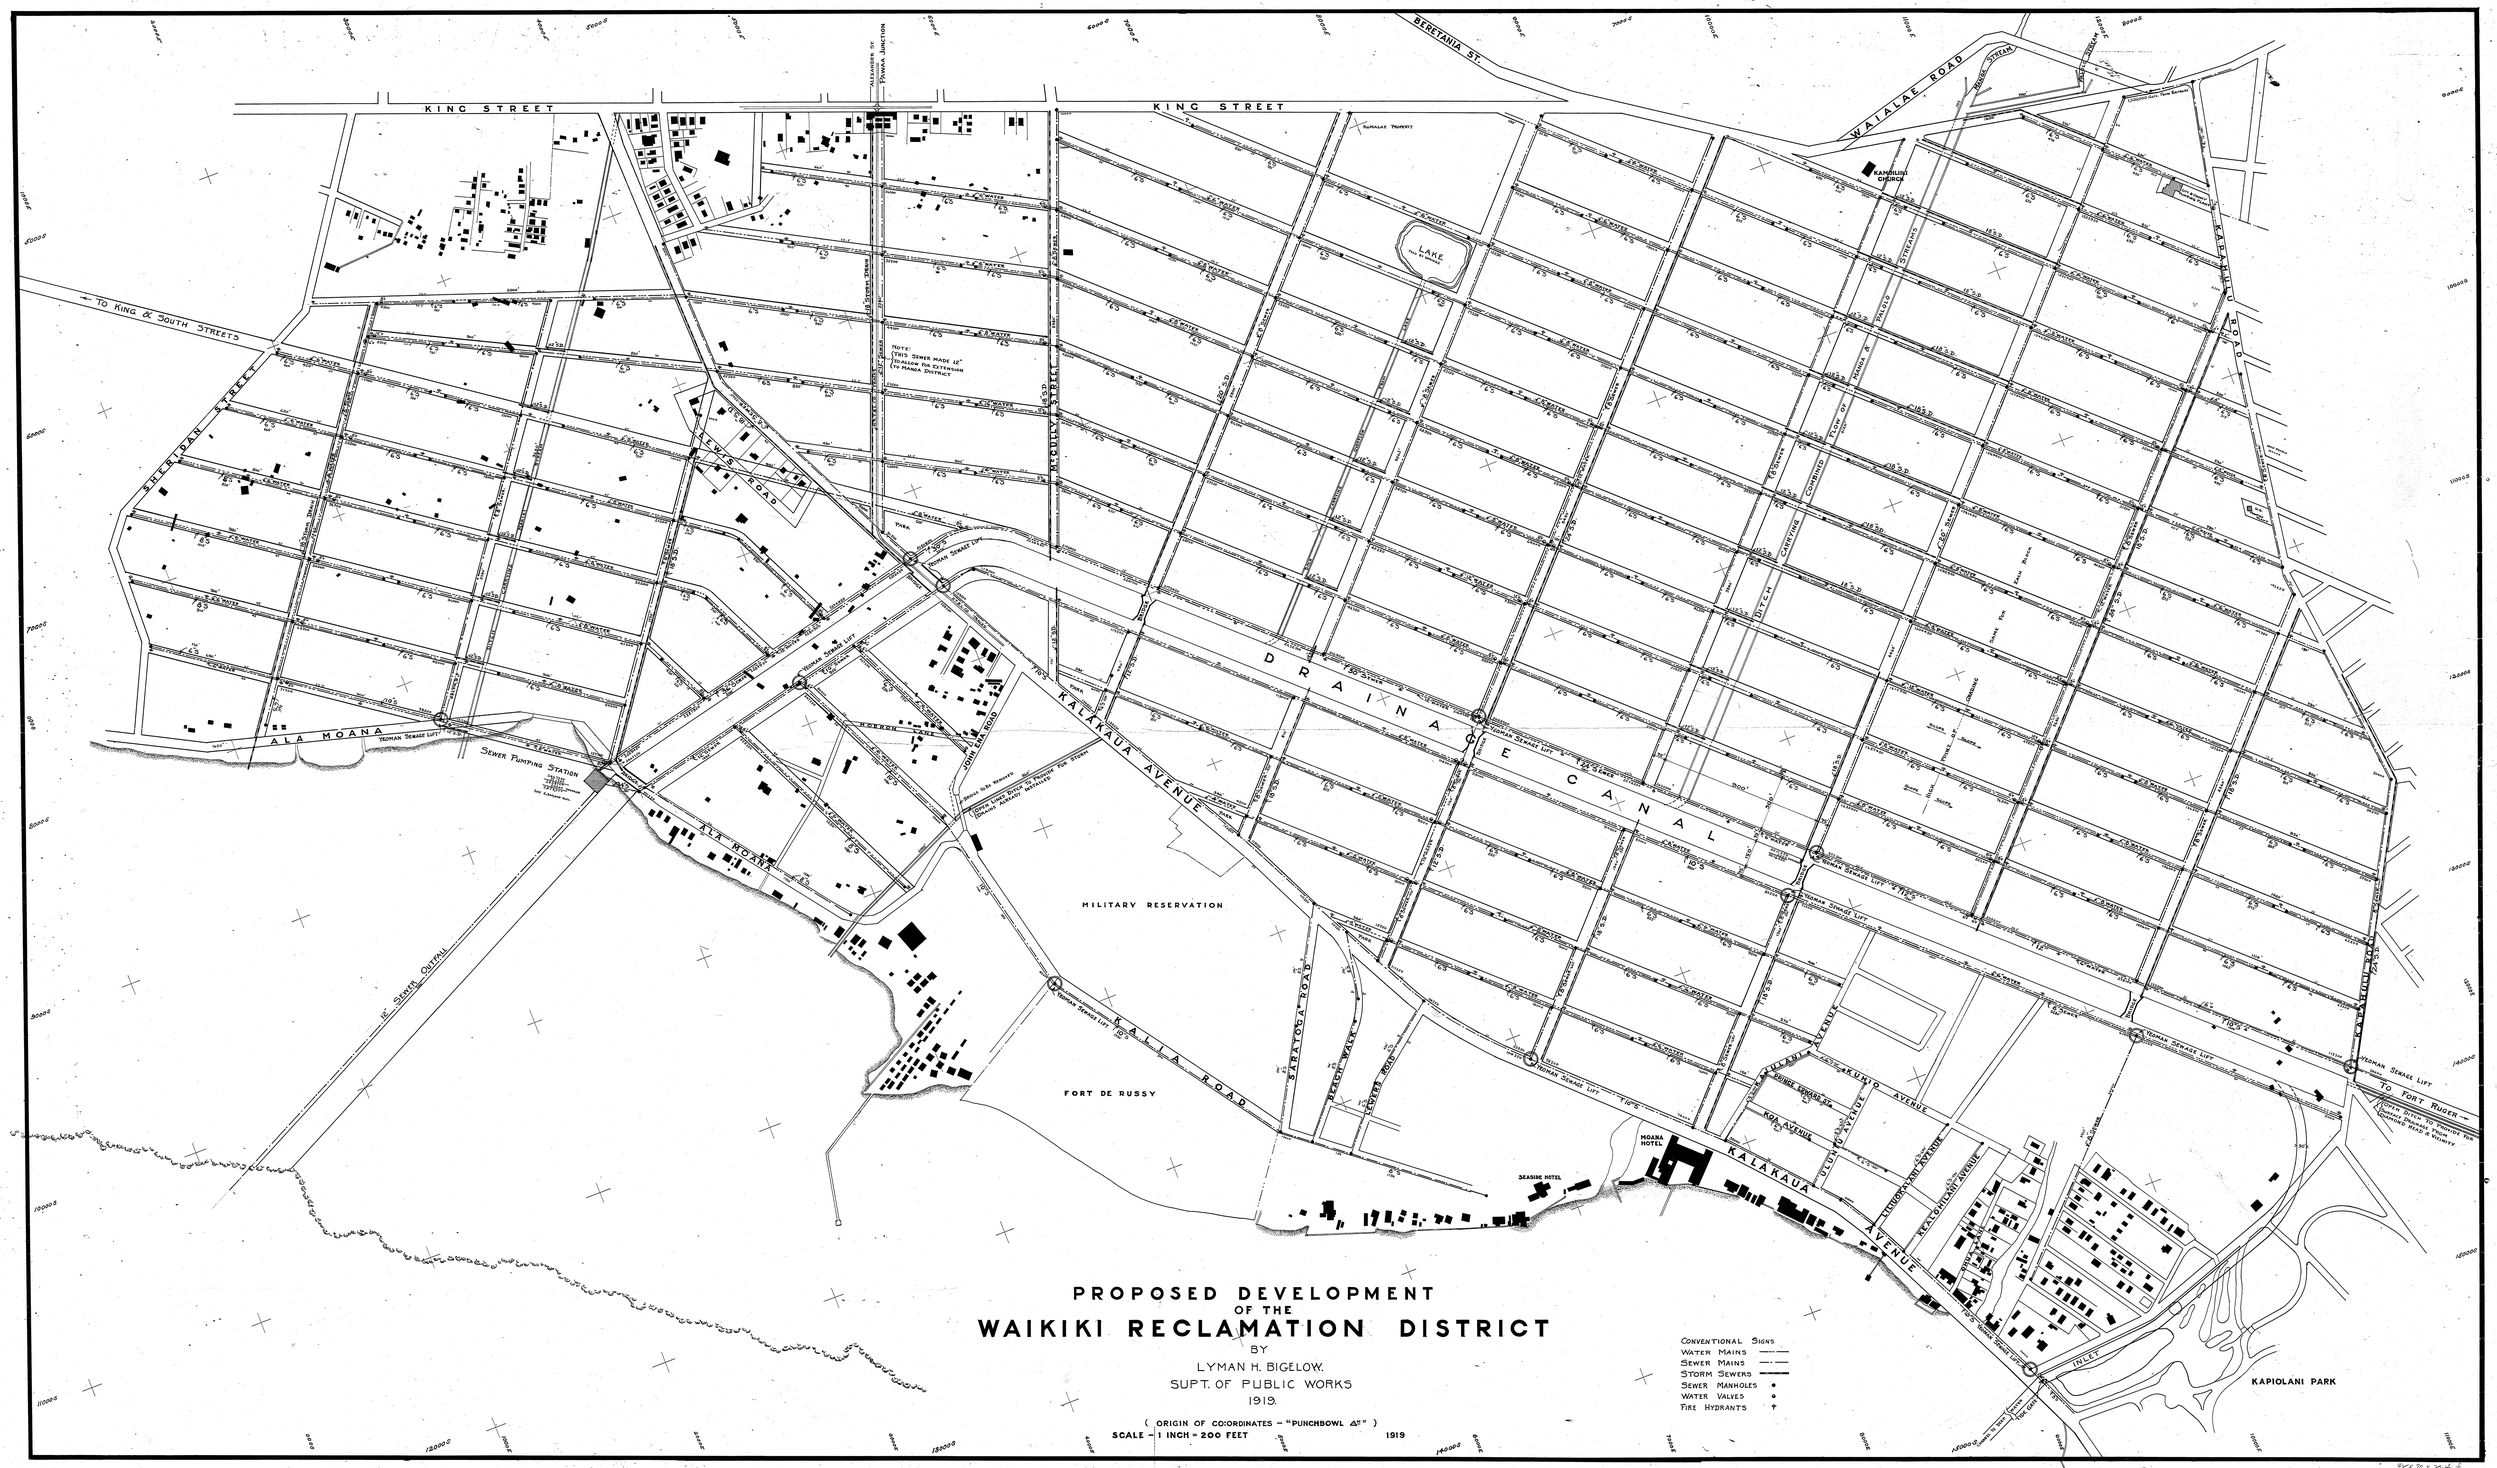

PROPOSED DEVELOPMENT
OF THE
WAIKIKI RECLAMATION DISTRICT
BY
LYMAN H. BIGELOW.
SUPT. OF PUBLIC WORKS
1919.

(ORIGIN OF CO:ORDINATES – "PUNCHBOWL Δ")
SCALE – 1 INCH = 200 FEET 1919

2913.4