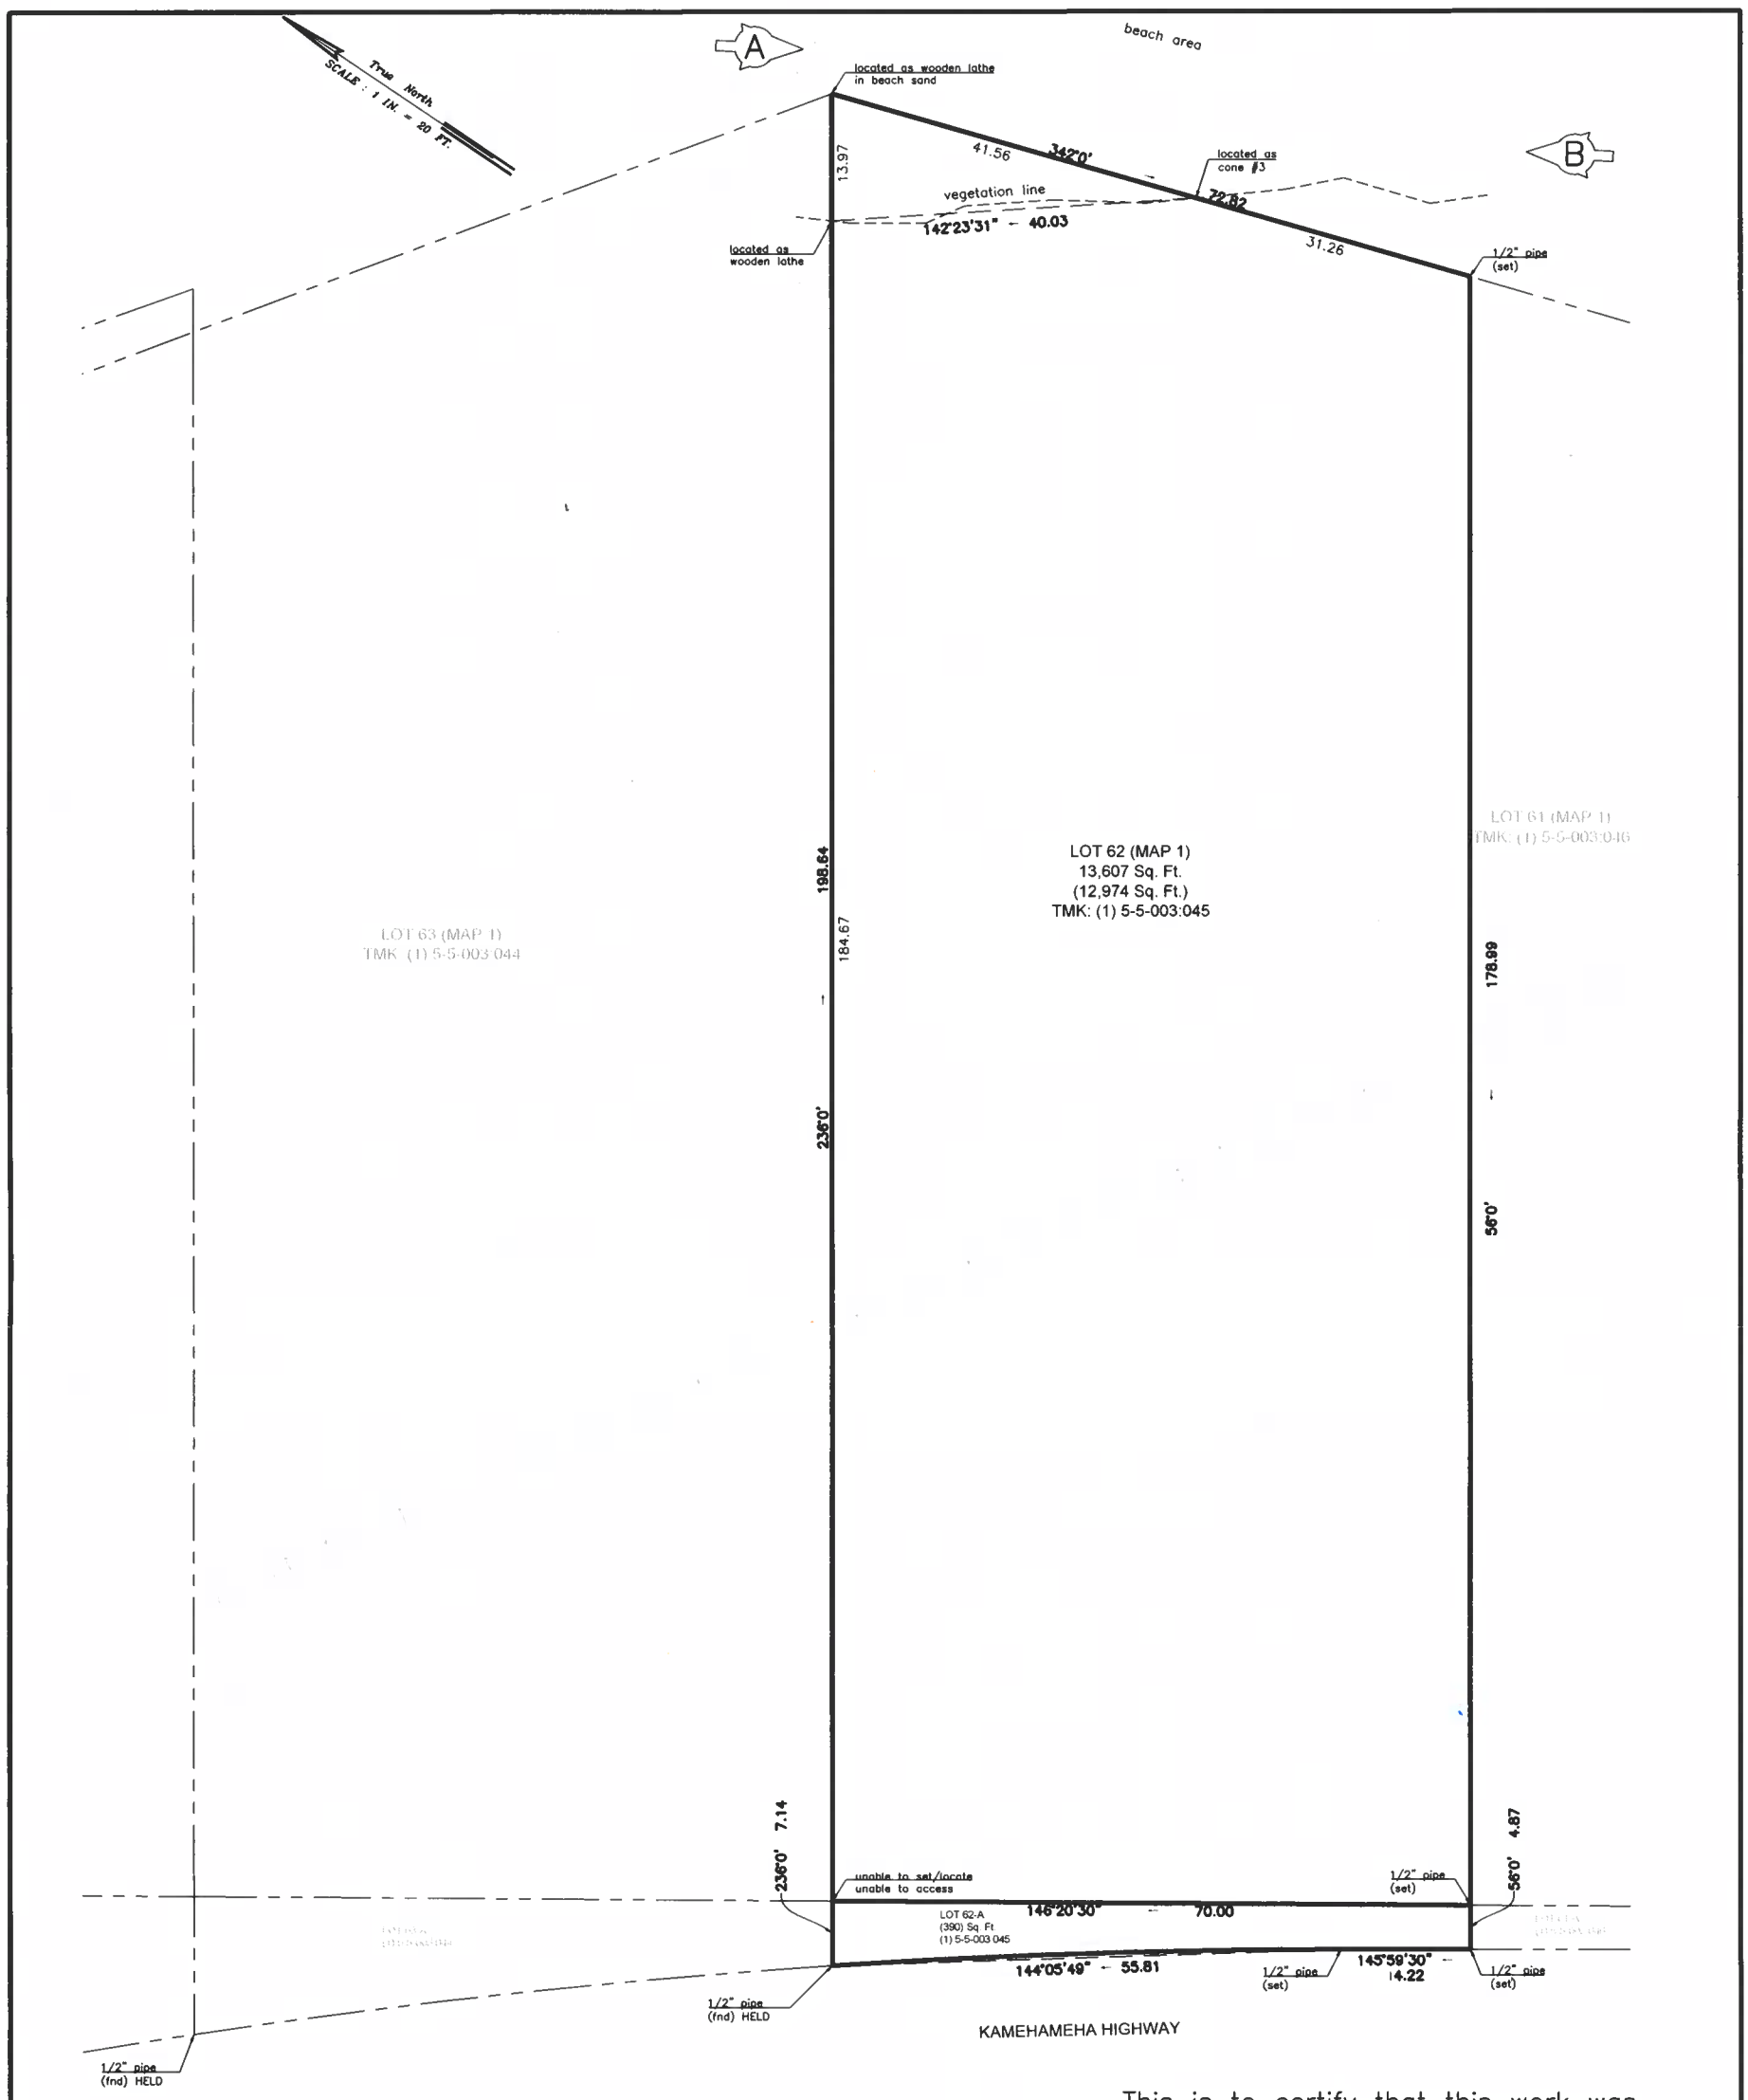

This is to certify that this work was done by me or under my supervision:

20 10 0 20 40

Graphic Scale in Feet

Legend of Symbols & Abbreviations

edge of cliff/ vegetation line

denotes photo number and direction

Shoreline Survey

Being Lot 62 (Map 1) of Land Court Application 772

55-587 Kamehameha Highway

Laie, Oahu, Hawaii

Tax Map Key: (1) 5-5-003:045

Owner: Robert Dahms

Address: 55-587 Kamehameha Highway
Laie, HI 96762

CLAYTON M. KANESHIRO
LICENSED PROFESSIONAL LAND SURVEYOR
No. 12972
HAWAII, U.S.A.

12/13/2021

Clayton M. Kaneshiro *Date*
Licensed Professional Land Surveyor
Certificate Number 12972
Exp. Date : 4/30/2022