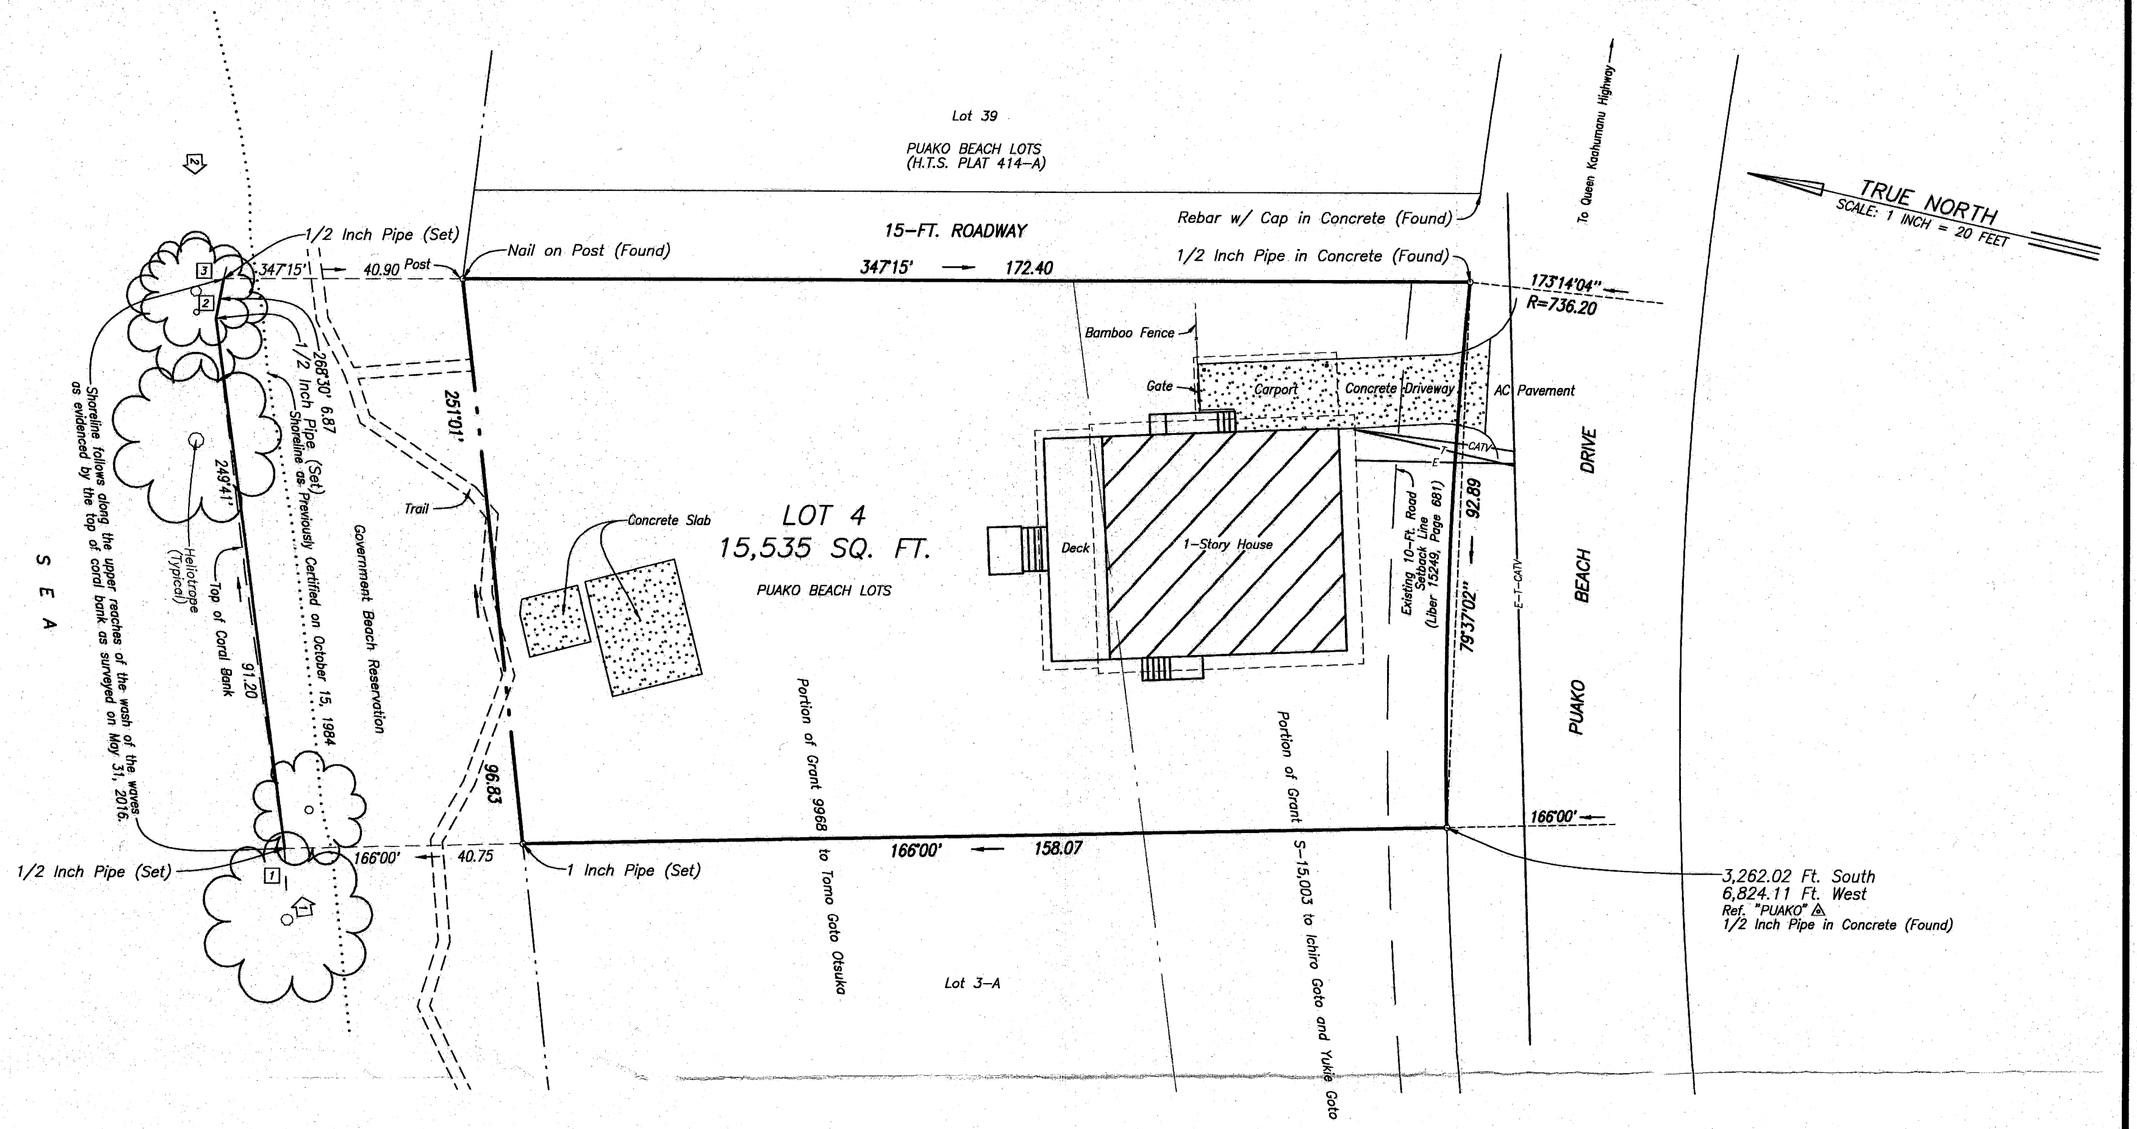

SHORELINE CERTIFICATION MAP SHOWING
LOT 4
OF PUAKO BEACH LOTS

Being Portions of Grant 9968 to Tomo Goto Otsuka and Grant S-15,003 to Ichiro Goto and Yukie Goto

At Lalamilo, Waimea, South Kohala Island and County of Hawaii, State of Hawaii

NOTES:

1. Denotes photograph number and direction of view.
2. Denotes number in photograph.
3. The features, shown hereon, represent ground conditions existing on May 31, 2016.

20 10 0 20 40 60

SCALE IN FEET

Prepared For:

BENNETT DORRANCE, JR. (OWNER)
c/o Jonathan Brooke
Luxury Big Island
69-201 Waikoloa Beach Drive, Suite 2612
Waikoloa, Hawaii 96738

Property Address: 69-1814 Puako Beach Drive

Prepared By:

WES THOMAS ASSOCIATES
-- Land Surveyors --
75-5749 Kalawa Street
Kailua-Kona, Hawaii 96740-1817
TEL. (808) 329-2353
FAX (808) 329-5334 EMAIL surveys@wtahawaii.com

NICOLAS K. YAMASAKI
LICENSED PROFESSIONAL LAND SURVEYOR
No.12052
HAWAII, U.S.A.

WES THOMAS ASSOCIATES
Land Surveyors

This work was prepared by me or under my direct supervision.

NICOLAS K. YAMASAKI
Licensed Professional Land Surveyor
State of Hawaii Certificate Number LS-12052
Expiration Date: April 2018

PROJECT NO.: 15386.1
DATE: . . . . . JUNE 23, 2016
FIELD BOOK NO.: . . 1333
TAX MAP KEY: . . . . 6-9-005:042 (3RD DIVISION)

June 23, 2016 p:\15000-15499\15386.1\dgn\153861sl.dgn