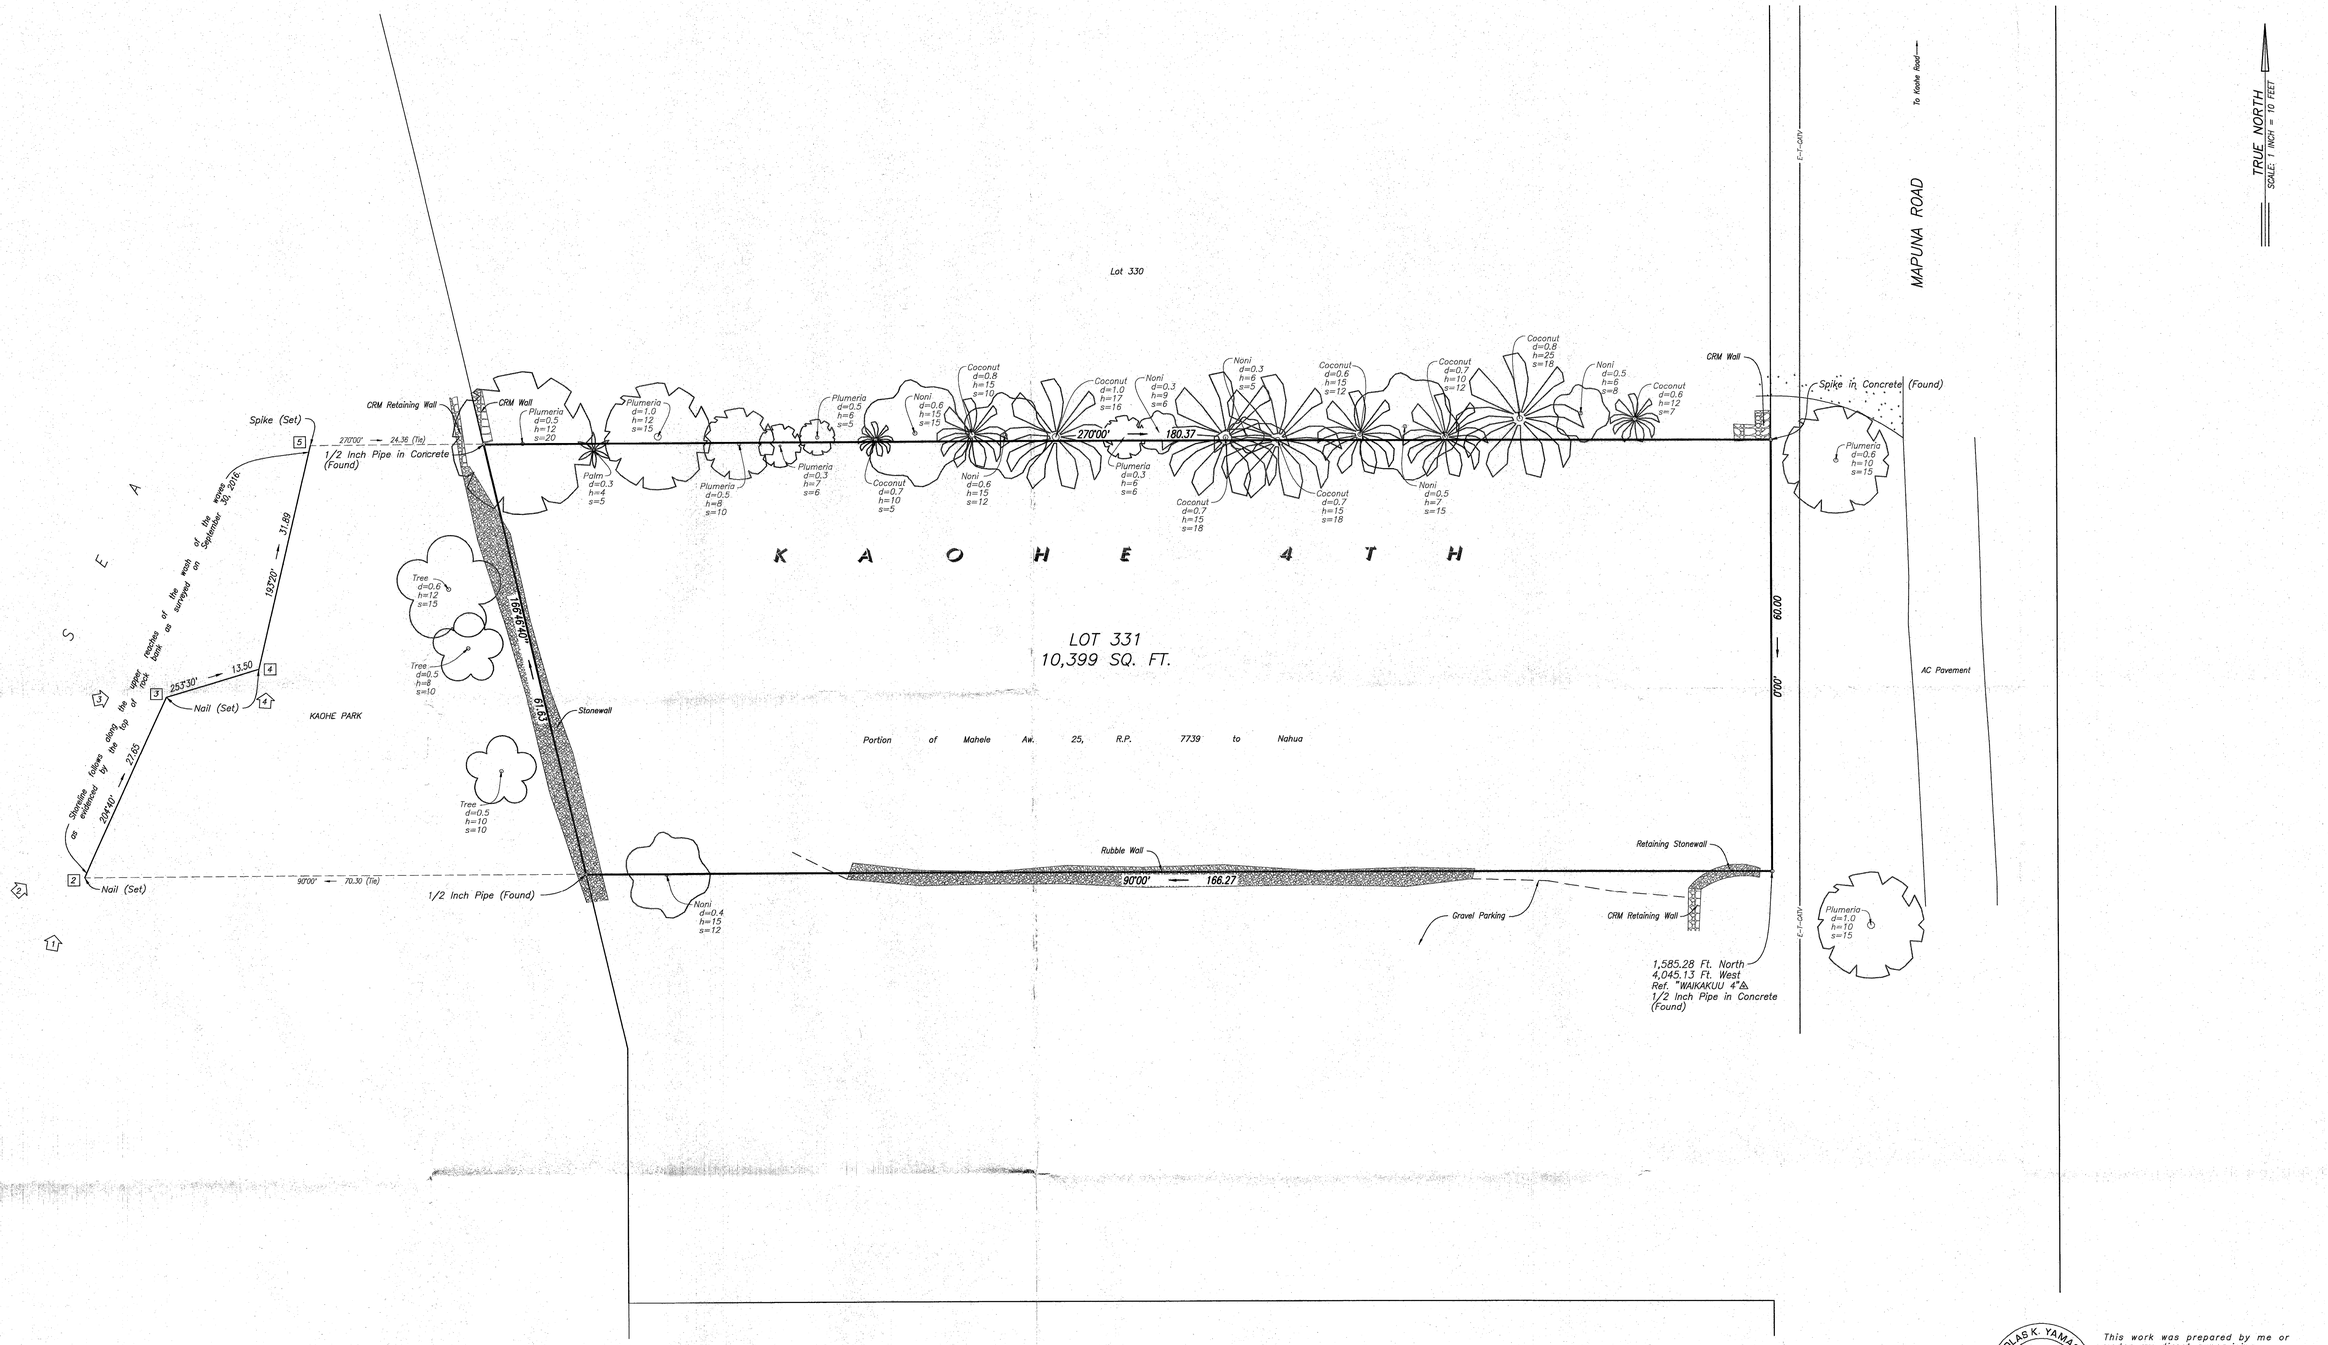

SHORELINE CERTIFICATION MAP SHOWING LOT 331 OF KONA PARADISE SUBDIVISION

Being a Portion of Mahele Aw. 25, R.P. 7739 to Nahua

At Kaohe 4th, South Kona Island and County of Hawaii, State of Hawaii

NOTES:

1. Denotes photograph number and direction of view.
2. Denotes number in photograph.
3. The features, shown hereon, represent ground conditions existing between March 8, 2016 and September 30, 2016.

10 5 0 10 20 30
SCALE IN FEET

Prepared For:
JAMES M. BAKER (OWNER)
65-1233 Hokuula Road
Kamuela, Hawaii 96743
Property Address: Not Assigned

NICOLAS K. YAMASAKI
LICENSED PROFESSIONAL LAND SURVEYOR
No.12052
HAWAII, U.S.A.

This work was prepared by me or under my direct supervision.

NICOLAS K. YAMASAKI
Licensed Professional Land Surveyor
State of Hawaii Certificate Number LS-12052
Expiration Date: April 2018

Prepared By:
WES THOMAS ASSOCIATES
-- Land Surveyors --
75-5749 Kalawa Street
Kailua-Kona, Hawaii 96740-1817
TEL. (808) 329-2353
FAX (808) 329-5334 EMAIL surveys@wtahawaii.com

PROJECT NO.: 18848.1
DATE: . . . . . OCTOBER 4, 2016
FIELD BOOK NO.:. . 1331 AND 1336
TAX MAP KEY: . . . . 8-7-019:030 (3RD DIVISION)

October 04, 2016 p:\18500-18999\18848.1\dgn\188481sl.dgn