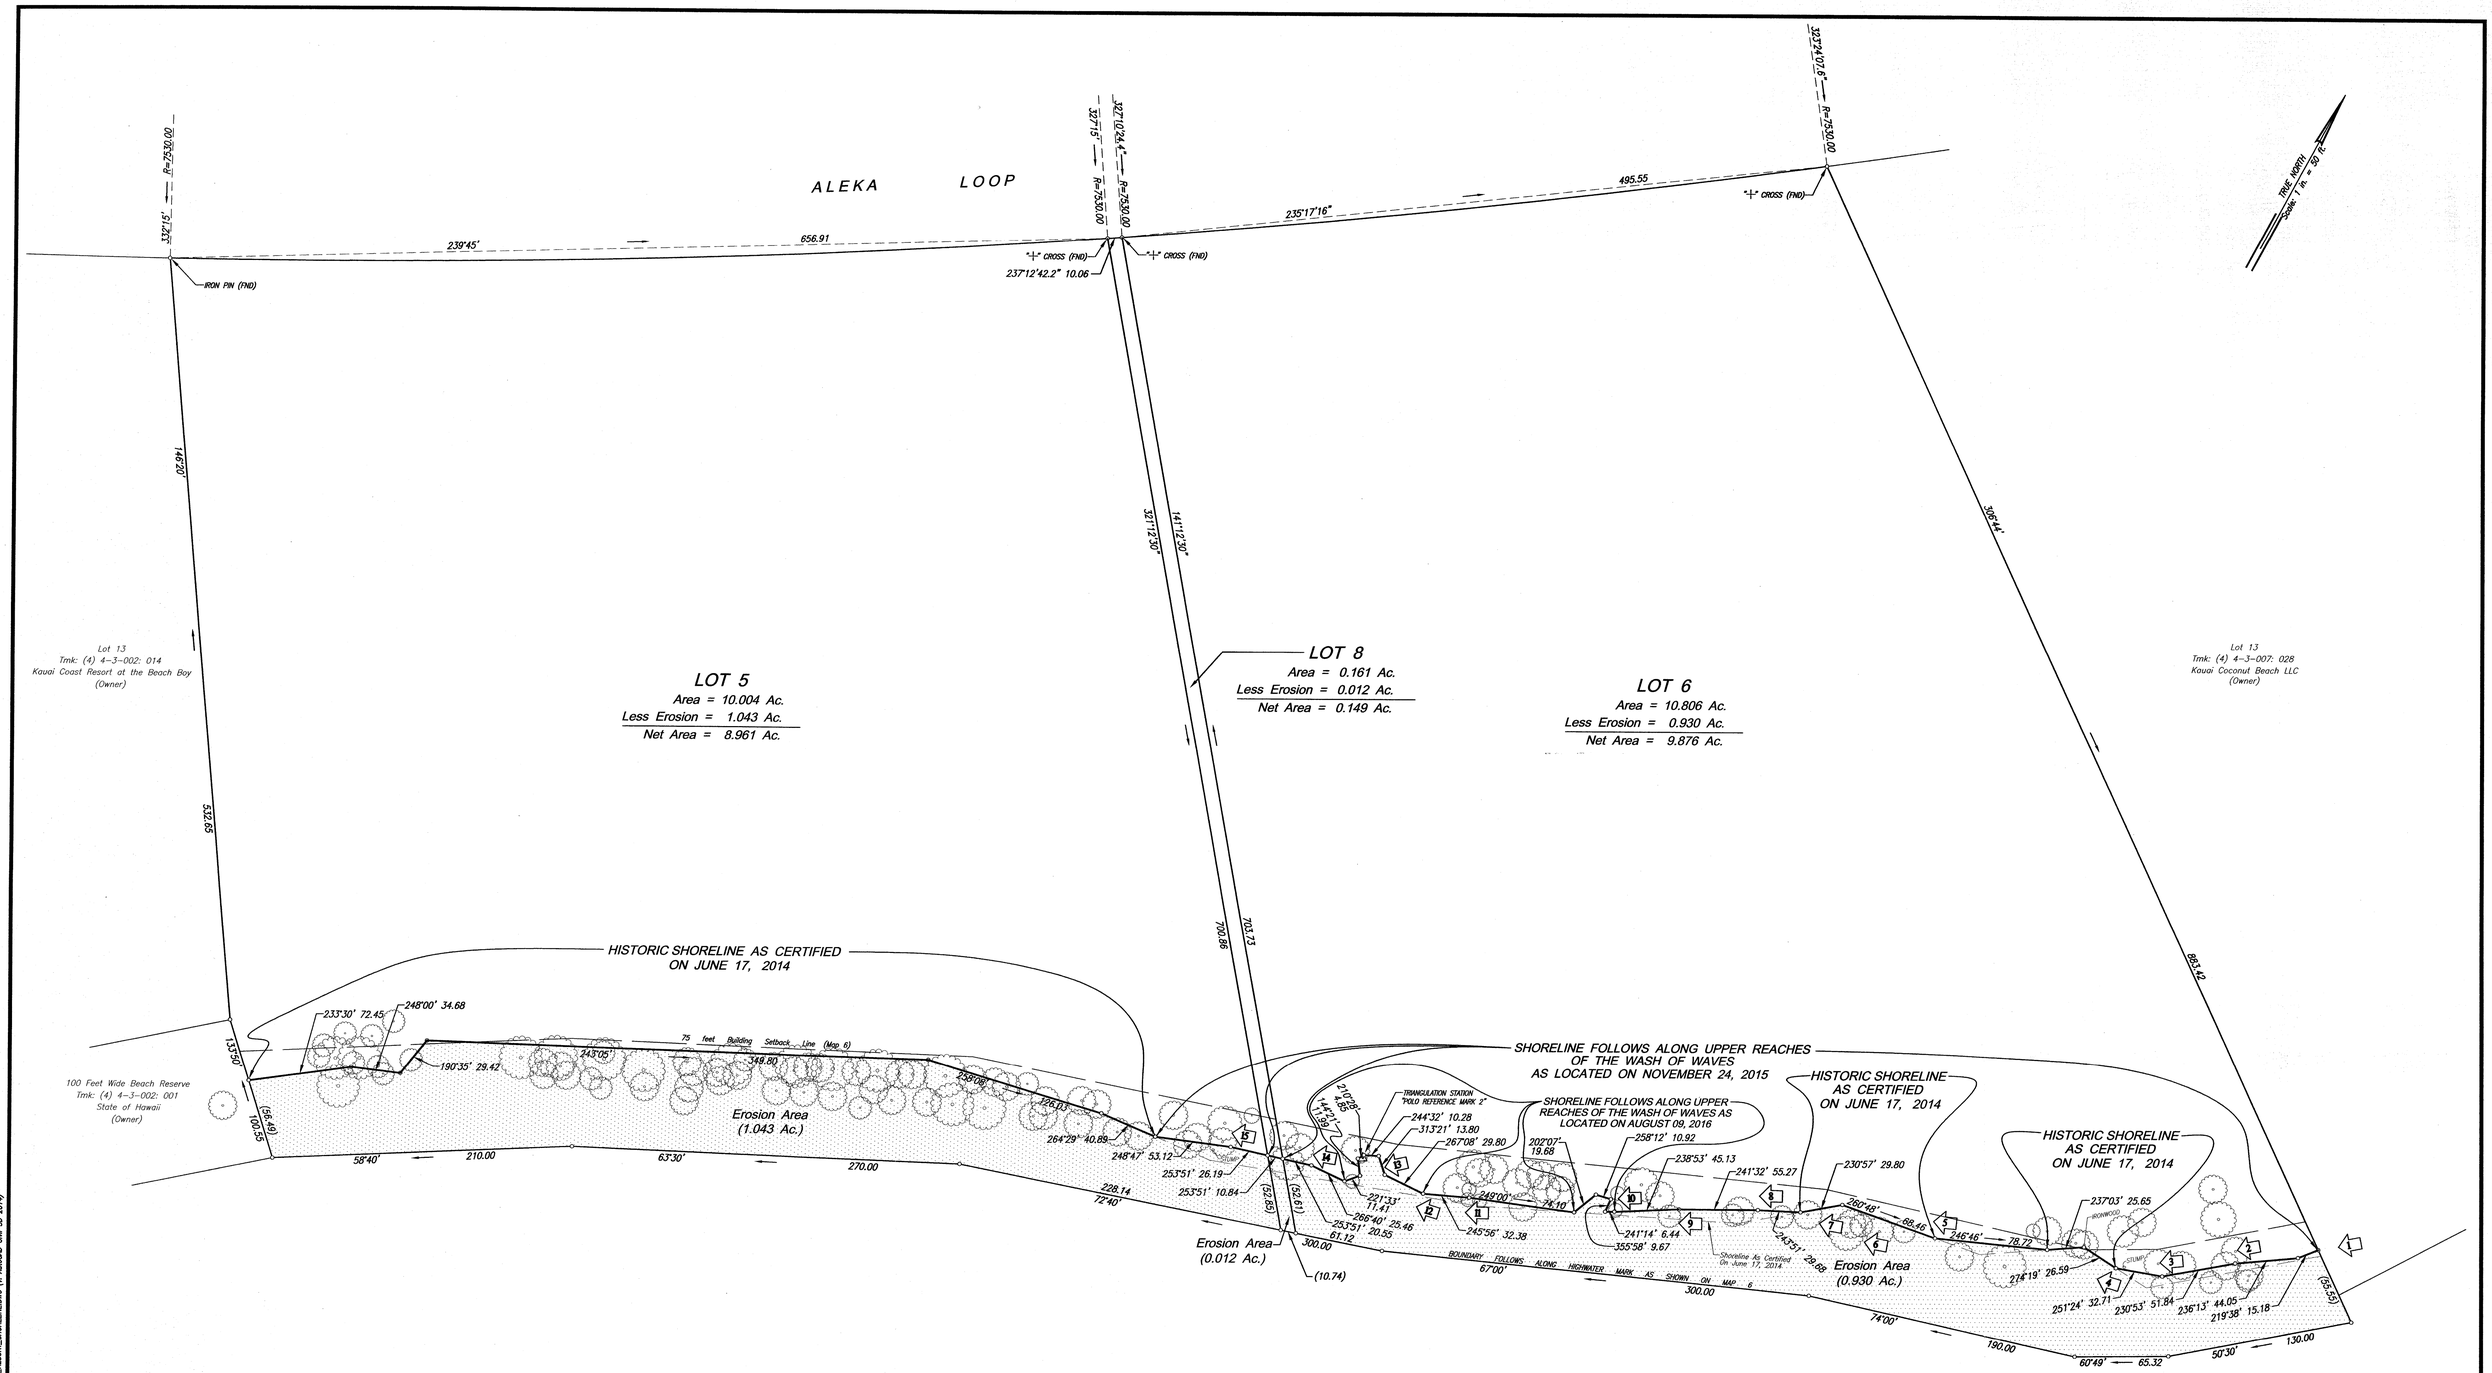


## SHORELINE SURVEY
# LOT 5, LOT 6 AND LOT 8
## OF LAND COURT APPLICATION 1166 (MAP 6)

AT WAIPOULI, NORTH AND SOUTH OLOHENA,
PUNA, KAUAI, HAWAII
TAX MAP KEYS: (4) 4 - 3 - 002: 015, 016 & 020

OWNER: COCONUT BEACH DEVELOPMENT LLC
SITE ADDRESS: Aleka Loop, Kapaa, Hawaii 96746

Legend:
fnd = found
tmk = tax map key

Denotes approximate position and direction of Shoreline Photographs.

Notes:
1. Azimuths and Coordinates are referred to Government Survey Triangulation Station "NONOU".

ROBERT K.Y. LEE
LICENSED PROFESSIONAL LAND SURVEYOR
No. 5075
HAWAII, U.S.A.

This work was prepared by me or under my direct supervision.

Robert K.Y. Lee exp 4/18
Robert K.Y. Lee
Licensed Professional Land Surveyor
Certificate Number 5075

REV: SEPTEMBER 08, 2016
DECEMBER 01, 2015

JOB NO.: 5213-2
FB. NO.: 1929,1647
24" X 36"

JK_Z:\SURVEY CAD FILES\2016\5213-2\DWG\5213-2_COCONUT_BEACH_BEFORE_SHORELINE.DWG (v. AutoCAD Civil 3D 2014)

TOWILL SHIGEOKA & ASSOCIATES, INC.
LAND SURVEYORS
2153 N. KING STREET
SUITE 308
HONOLULU, HAWAII 96819