PHOTO INDEX

Photo taken: 8:00 to 9:00 AM
Date: June 1, 2016

TRUE NORTH
Scale: 1 in. = 50 ft.

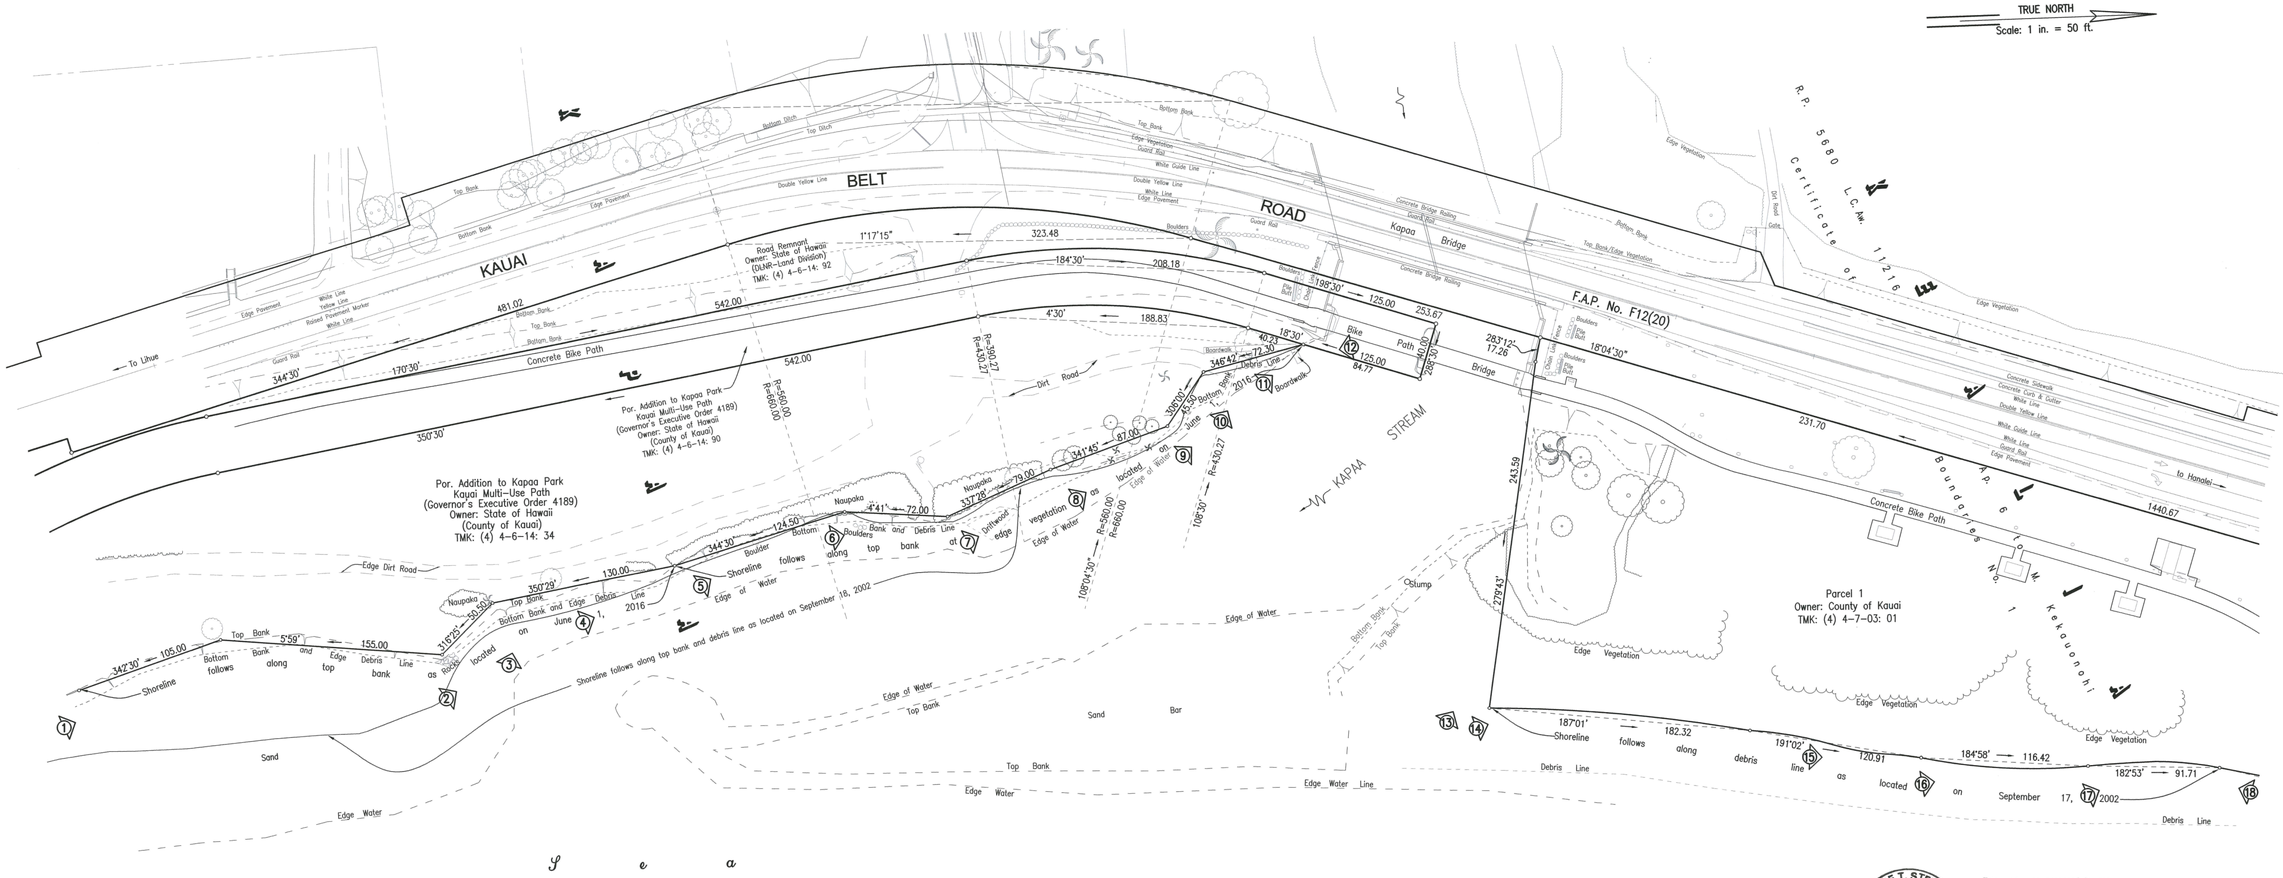

Note:
(13) Photo number and direction

MAP SHOWING

SHORELINE SURVEY OF
TMK: 4-6-14: 34 AND 4-7-03: 01
AT KAPAA, KEALIA, KAUAI

Owners:
TMK: 4-6-14: 90 State of Hawaii
TMK: 4-7-03: 01 County of Kauai

Property Address:
Kapaa, Kealia, Kauai

LANCE T. STEVENS
LICENSED PROFESSIONAL LAND SURVEYOR
No. 10733
HAWAII, U.S.A.

This work was prepared by me or under my direct supervision

Licensed Professional Land Surveyor
Certificate Number 10733
License Expires 4/18

CONTROLPOINT SURVEYING, INC.
615 PIIKOI STREET, SUITE 700
HONOLULU, HAWAII 96814

Tax Map Key: (4) 4-6-14: 90 and 4-7-03: 01
Job No. 13226-03B
FN: 13226-03BB.dwg

30" x 36"
July 5, 2016