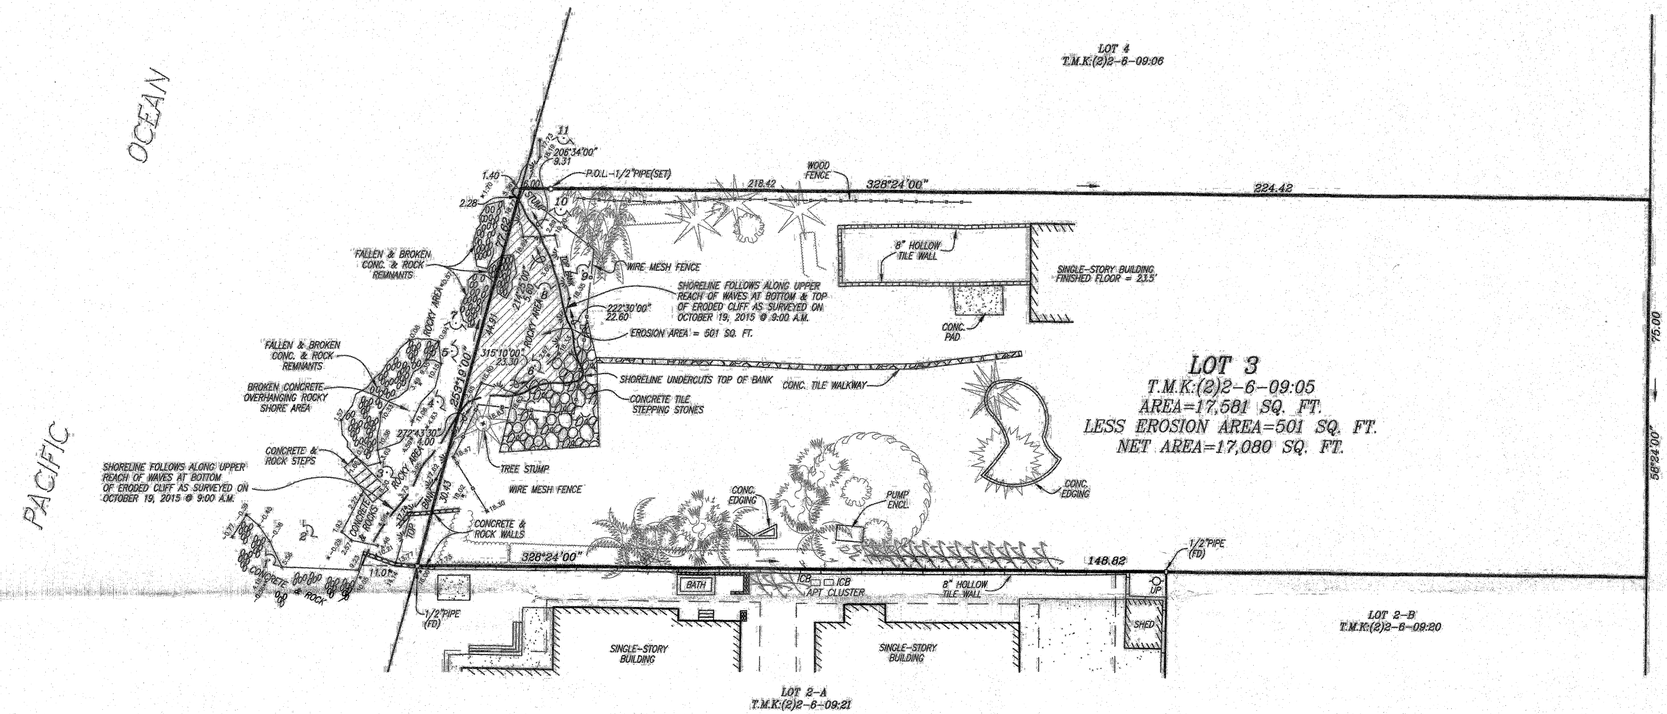

LEGEND

APT	ARECA PALM TREE	ø=1.7', H=30', S=7'
CT	COCONUT TREE	ø=1.0', H=18', S=18'
CT2	COCONUT TREE	ø=1.2', H=35', S=18'
MPT	MANILA PALM TREE	ø=0.8', H=20', S=15'
SPT	SAGO PALM TREE	ø=1.2', H=7', S=5'
SPT2	SAGO PALM TREE	ø=1.5', H=20', S=15'
TPT	TRIANGLE PALM TREE	ø=1.2', H=20', S=15'

NOTES:

1. TOPOGRAPHIC INFORMATION SHOWN HEREON IS BASED ON AN ACTUAL FIELD SURVEY PERFORMED ON NOVEMBER 1, 2003, MAY 30, 2005 AND SEPTEMBER 8 & 11, 2007, DECEMBER 26, 2012, FEBRUARY 11, 2013, JANUARY 14, 2014 AND AGAIN ON OCTOBER 19, 2015 @ 9:00 A.M.
2. ELEVATIONS SHOWN HEREON ARE BASED ON THE TOP OF FIRE HYDRANT #55 ON HANA HIGHWAY AS REFERENCED BY THE STATE OF HAWAII DEPARTMENT OF TRANSPORTATION, HIGHWAYS DIVISION FROM U.S.G.S. BENCH MARK #17. ELEVATIONS @ TOP OF FIRE HYDRANT #55 TAKEN AS 21.56 FEET ABOVE MEAN SEA LEVEL.
3. AZIMUTHS AND DISTANCES ARE BASED ON RECORD INFORMATION AND REFER TO TRIANGULATION STATION "PUUNENE" △.
4. 2 ⟨ DENOTES SHORELINE PHOTO NUMBER AND DIRECTION

0 16 32 48 64 80
SCALE IN FEET

T.M.K: (2) 2-6-09: 21

SHORELINE SURVEY
LOT 3 OF
KUAU TRACT SUBDIVISION

SITUATE AT
PAIA, HAMAKUAPOKO, MAKAWAO, MAUI, HAWAII

DATE: OCTOBER 29, 2015 SCALE: 1" = 16'

AKAMAI LAND SURVEYING, INC.
P.O. BOX 1748
MAKAWAO, MAUI, HAWAII 96768

OWNER & ADDRESS:

JAMES T. ARGYROPOULOS TRUST
dba WEST COAST INVESTORS
1244 6TH STREET
SANTA MONICA, CA 90401

PROPERTY ADDRESS:

475 HANA HIGHWAY
PAIA, HI 96779

SHERMAN DUDLEY DEPONTE * LICENSED PROFESSIONAL LAND SURVEYOR No. 6960 * HAWAII, U.S.A. *

THIS WORK WAS DONE BY ME OR UNDER MY DIRECT SUPERVISION.

10/29/15

SHERMAN DUDLEY DEPONTE
LICENSED PROFESSIONAL LAND SURVEYOR
STATE OF HAWAII CERTIFICATE NO. 6960
EXPIRATION DATE: APRIL 30, 2016

SHEET 1 OF 1

JOB NO. 214013SHORE