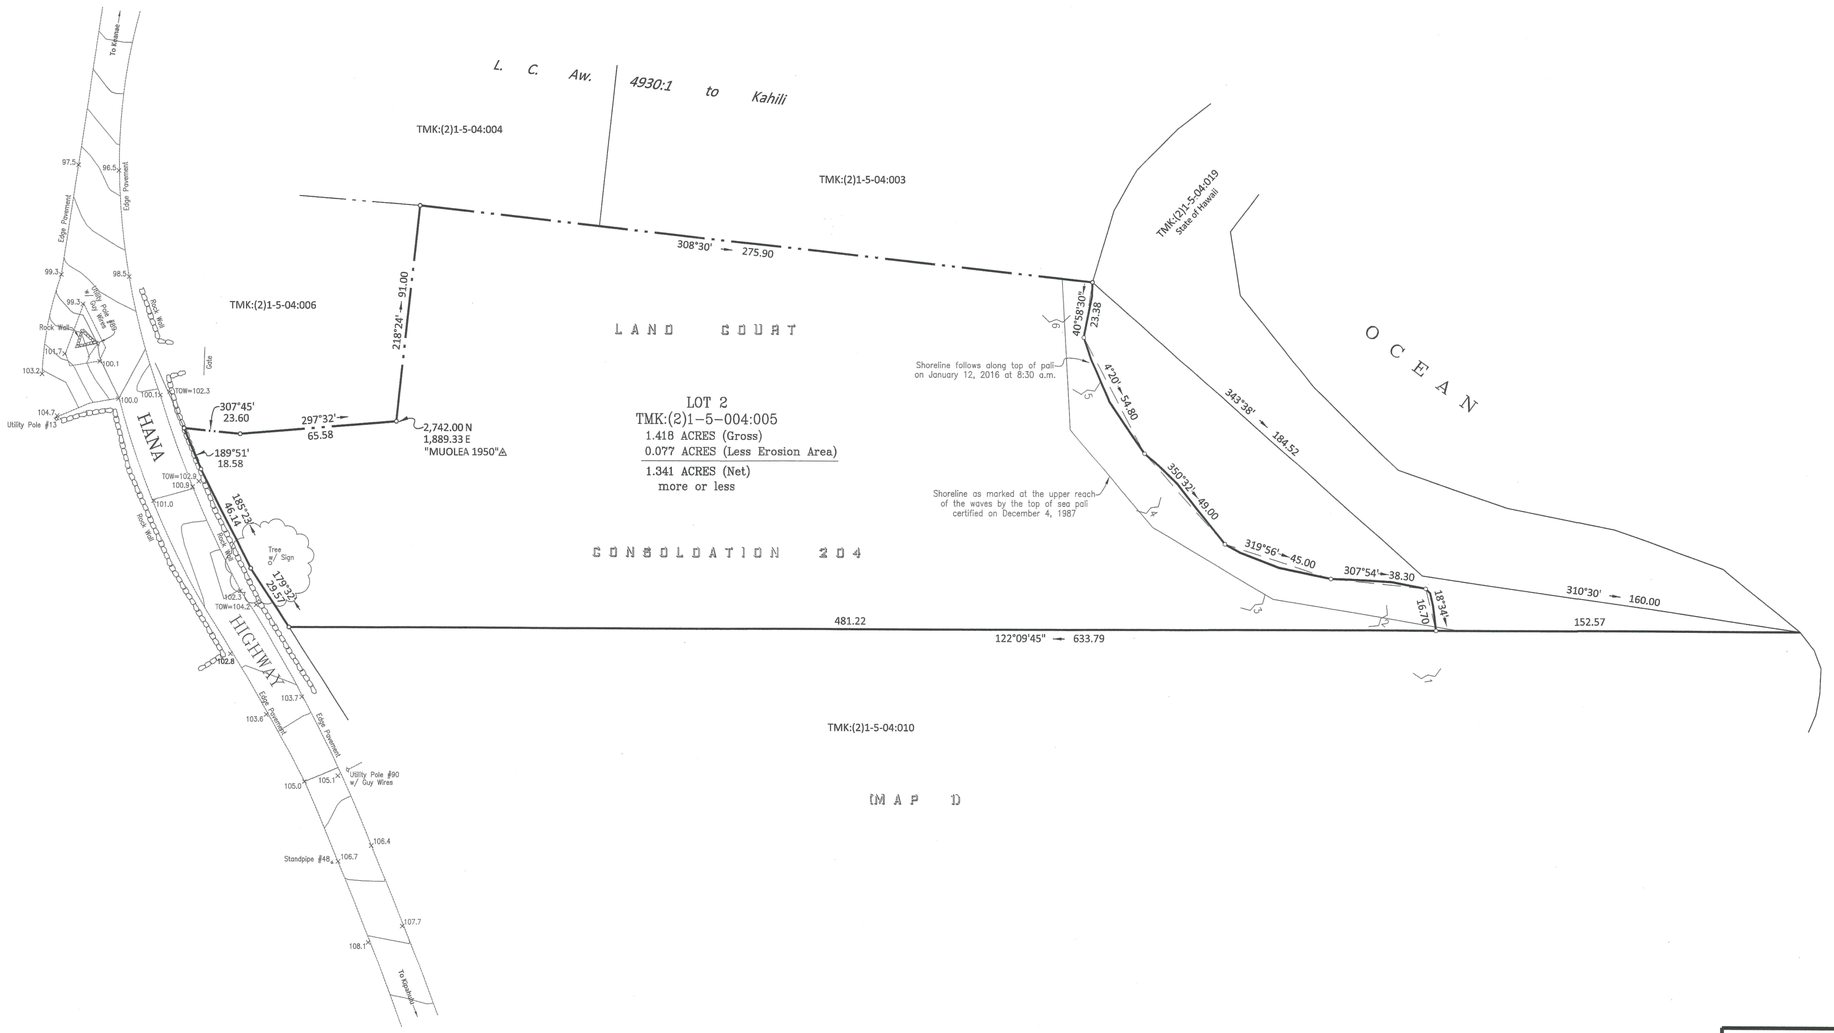

Shoreline Certification of LOT 2 of LAND COURT CONSOLIDATION 204

(Map 1)

Situated at

Haou, Hana, Maui, Hawaii

30 0 30 60 90

GRAPHIC SCALE: 1 inch = 30 feet

Prepared For:
Tom Foley
515 Braemar Ranch Lane
Santa Barbara, CA 93109

This map was prepared by me or under my direct supervision.

RANDALL SHERMAN LICENSED PROFESSIONAL LAND SURVEYOR #LS4187 HAWAII, U.S.A.

Randall Sherman
Licensed Professional Land Surveyor
State of Hawaii Certificate Number LS4187
License Expiration Date: April 30, 2016
Land Court Certificate No 189

NOTES:
1. This map is based on an actual field survey performed on 12 JAN 16.
2. Azimuths and coordinates are referred to Government Survey Triangulation Station "MUOLEA 1950".
3. No pipes (found or set) at all boundary corners.
4. Elevations are based on assumed datum.
5. Indicates: location, direction number, and included angle of accompanying photographs.

Date: 25 MAR 16

JOB NO: 16005 NAME: FOLEY-Shore Hana TMK: (2) 1-5-004:005

P.O. Box 1001
Kihei, Maui, HI 96753

Valley Isle Surveyors, Inc.

TEL: (808) 874-8066
FAX: (808) 874-8366