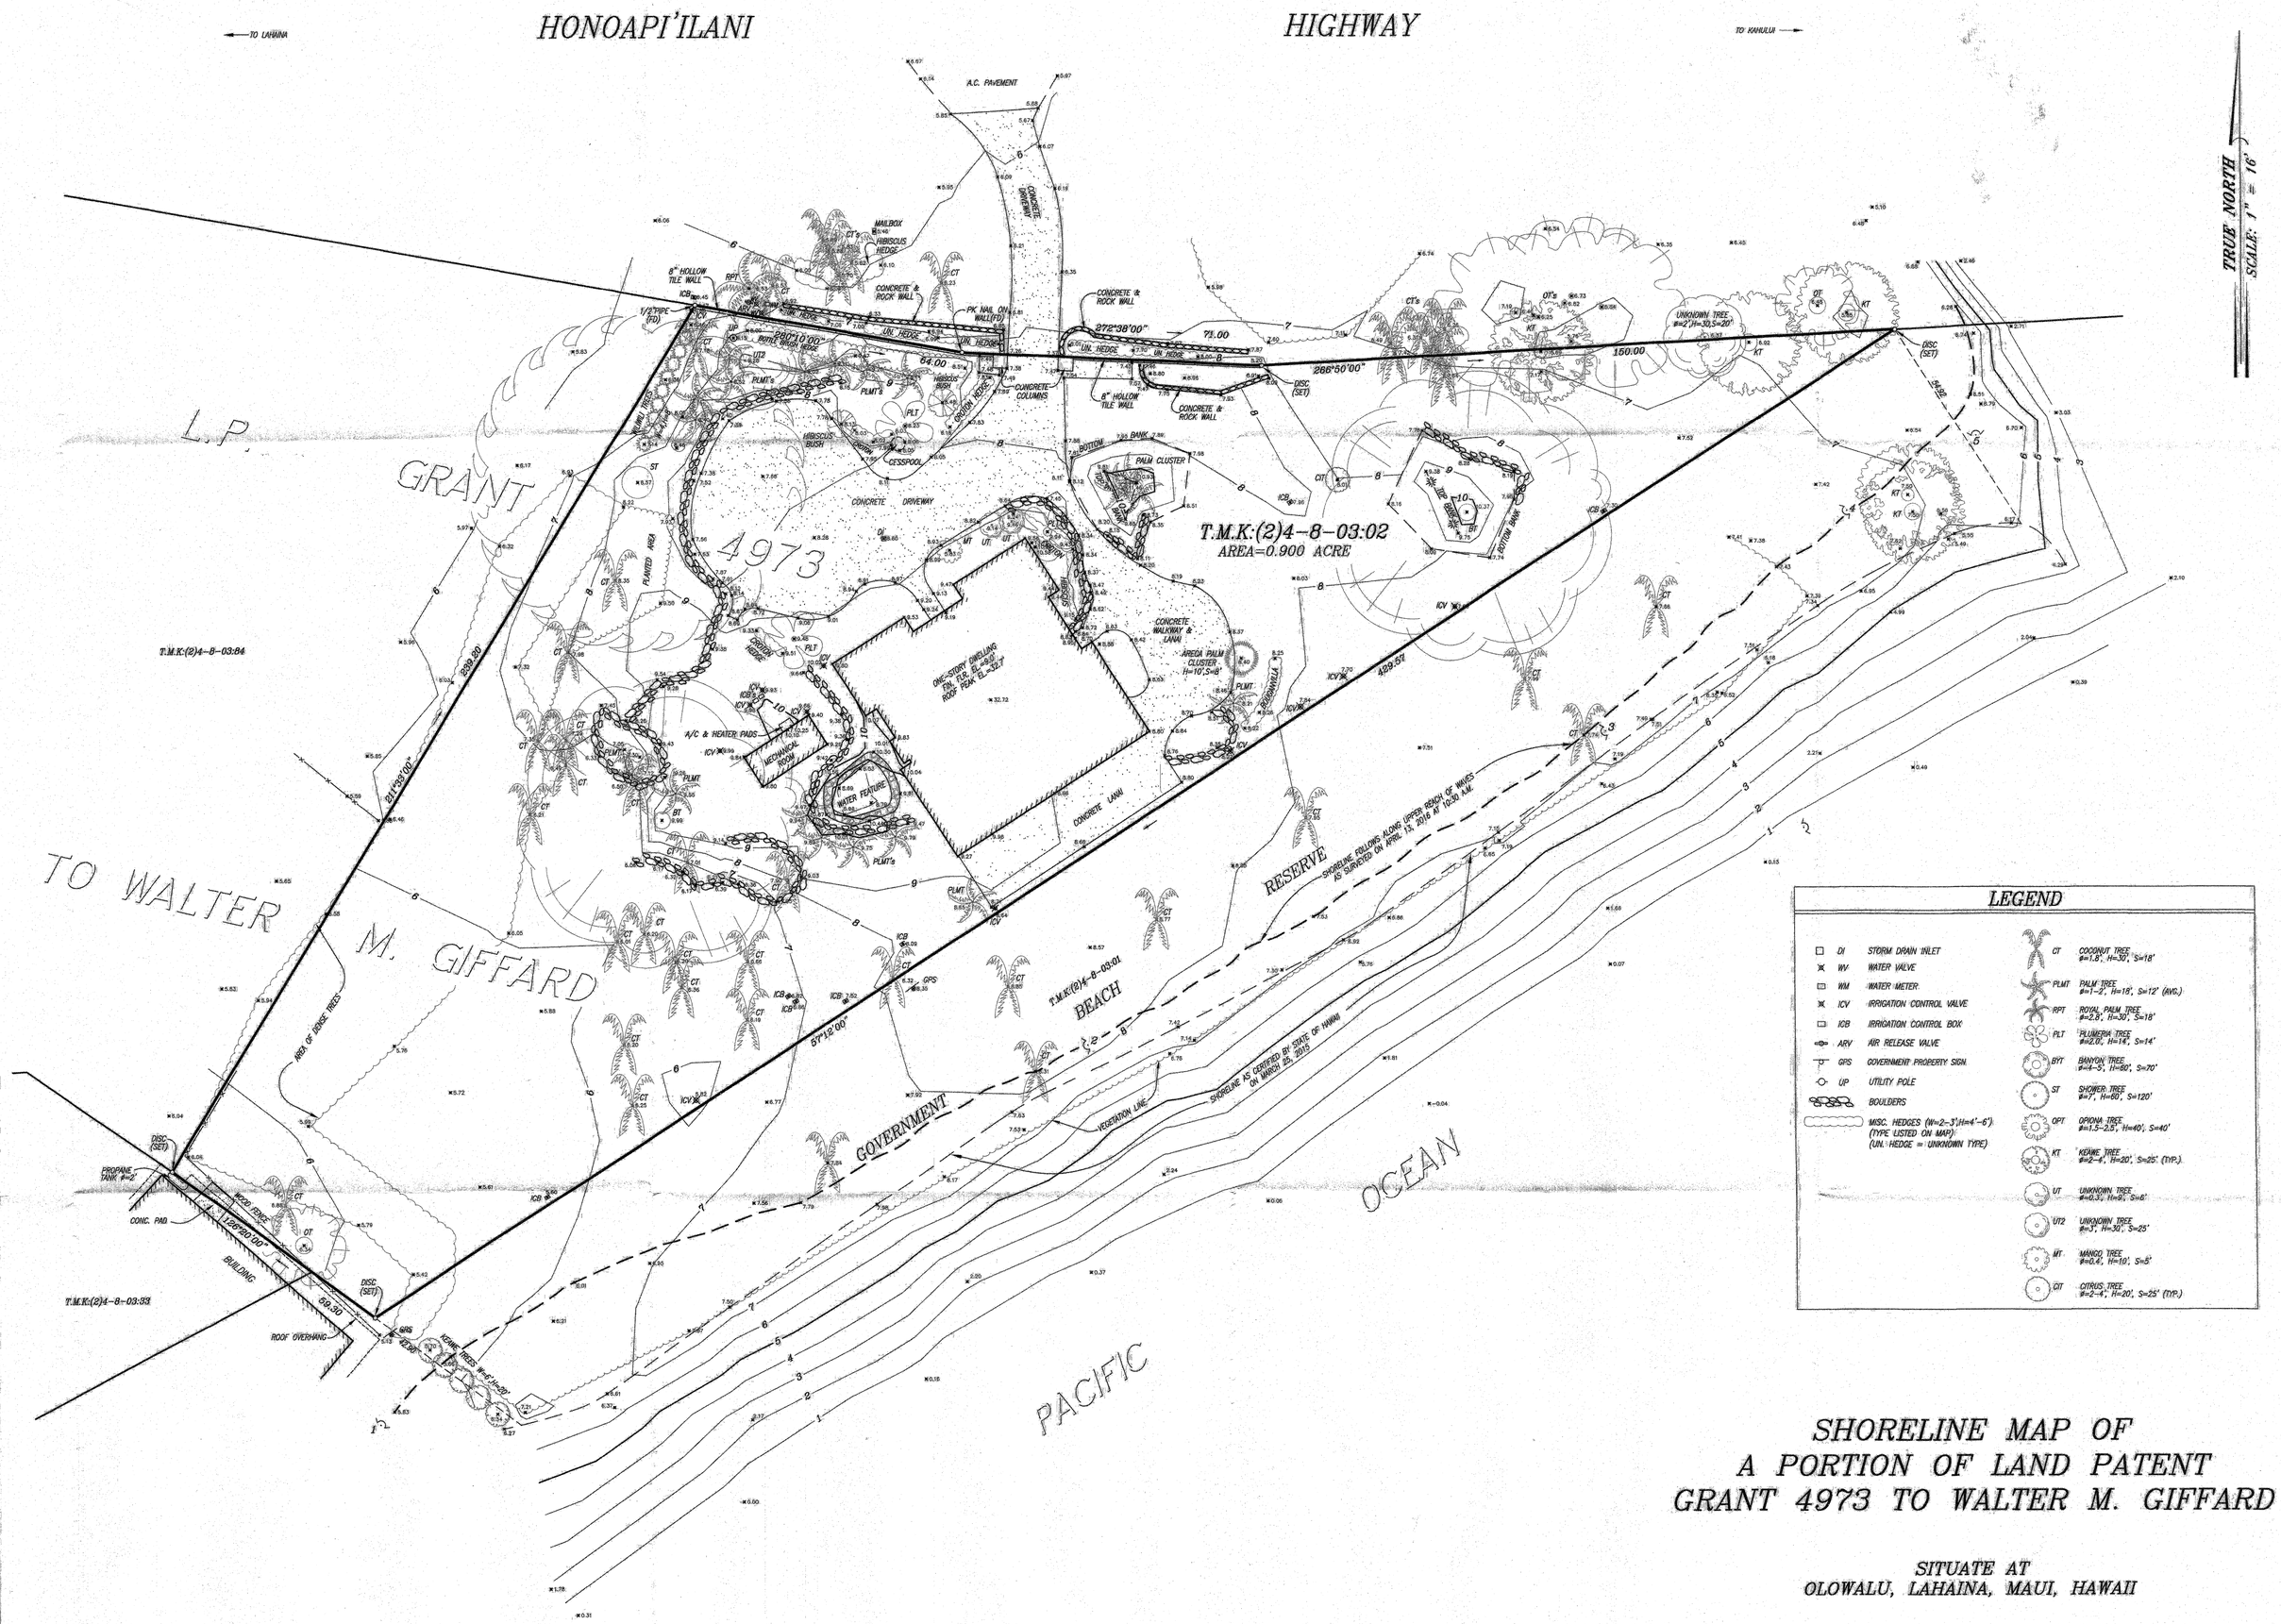

LEGEND

DI	STORM DRAIN INLET	CT	COCONUT TREE ø=1.8', H=30', S=18'
WV	WATER VALVE	PLMT	PALM TREE ø=1-2', H=19', S=12' (AVG.)
WM	WATER METER	RPT	ROYAL PALM TREE ø=2.8', H=30', S=18'
ICV	IRRIGATION CONTROL VALVE	PLT	PLUMERIA TREE ø=2.0', H=14', S=14'
ICB	IRRIGATION CONTROL BOX	BYT	BANYON TREE ø=4-5', H=80', S=70'
ARV	AIR RELEASE VALVE	ST	SHOWER TREE ø=7', H=60', S=120'
GPS	GOVERNMENT PROPERTY SIGN	OPT	OPIONA TREE ø=1.5-2.5', H=40', S=40'
UP	UTILITY POLE	KT	KEAWE TREE ø=2-4', H=20', S=25' (TYP.)
	BOULDERS	UT	UNKNOWN TREE ø=0.3', H=8', S=6'
	MISC. HEDGES (W=2-3',H=4'-6'). (TYPE LISTED ON MAP) (UN. HEDGE = UNKNOWN TYPE)	UT2	UNKNOWN TREE ø=3', H=30', S=25'
		MT	MANGO TREE ø=0.4', H=10', S=5'
		OT	CITRUS TREE ø=2-4', H=20', S=25' (TYP.)

SHORELINE MAP OF A PORTION OF LAND PATENT GRANT 4973 TO WALTER M. GIFFARD

SITUATE AT
OLOWALU, LAHAINA, MAUI, HAWAII

DATE: APRIL 27, 2016 SCALE: 1" = 16'

AKAMAI LAND SURVEYING, INC.
P.O. BOX 1748
MAKAWAO, MAUI, HAWAII 96768

PROPERTY ADDRESS:

0 HONOAPI'ILANI HIGHWAY
LAHAINA, HI 96761

OWNER & ADDRESS:

WILLIAM D. & ZENDA S. STAKELBECK
4201 A MURPHY LANE
LOUISVILLE, KY 40241

SCALE IN FEET: 0 16 32 48 64 80

SHERMAN DUDLEY DEPONTE
LICENSED PROFESSIONAL LAND SURVEYOR
No. 6960
HAWAII, U.S.A.

THIS WORK WAS DONE BY ME OR UNDER MY DIRECT SUPERVISION.

SHERMAN DUDLEY DEPONTE
LICENSED PROFESSIONAL LAND SURVEYOR
STATE OF HAWAII CERTIFICATE NO. 6960
EXPIRATION DATE: APRIL 30, 2018

NOTES:

1. TOPOGRAPHIC INFORMATION SHOWN HEREON IS BASED ON AN ACTUAL FIELD SURVEY PERFORMED ON APRIL 13, 2016 @ 10:30 A.M.
2. ELEVATIONS SHOWN HEREON ARE BASED ON U.S.C.&G. BENCH MARK 1 (1925). ELEVATION TAKEN AS 4.98 FEET ABOVE MEAN SEA LEVEL (LOCAL TIDAL DATUM)
3. AZIMUTHS, DISTANCES AND COORDINATES SHOWN HEREON REFER TO GOVERNMENT SURVEY TRIANGULATION STATION "KILEA" △.
4. 7 DENOTES PHOTO NUMBER, LOCATION AND DIRECTION.

T.M.K: (2) 4-8-03: 02

JOB NO. 216123-TK-SHR