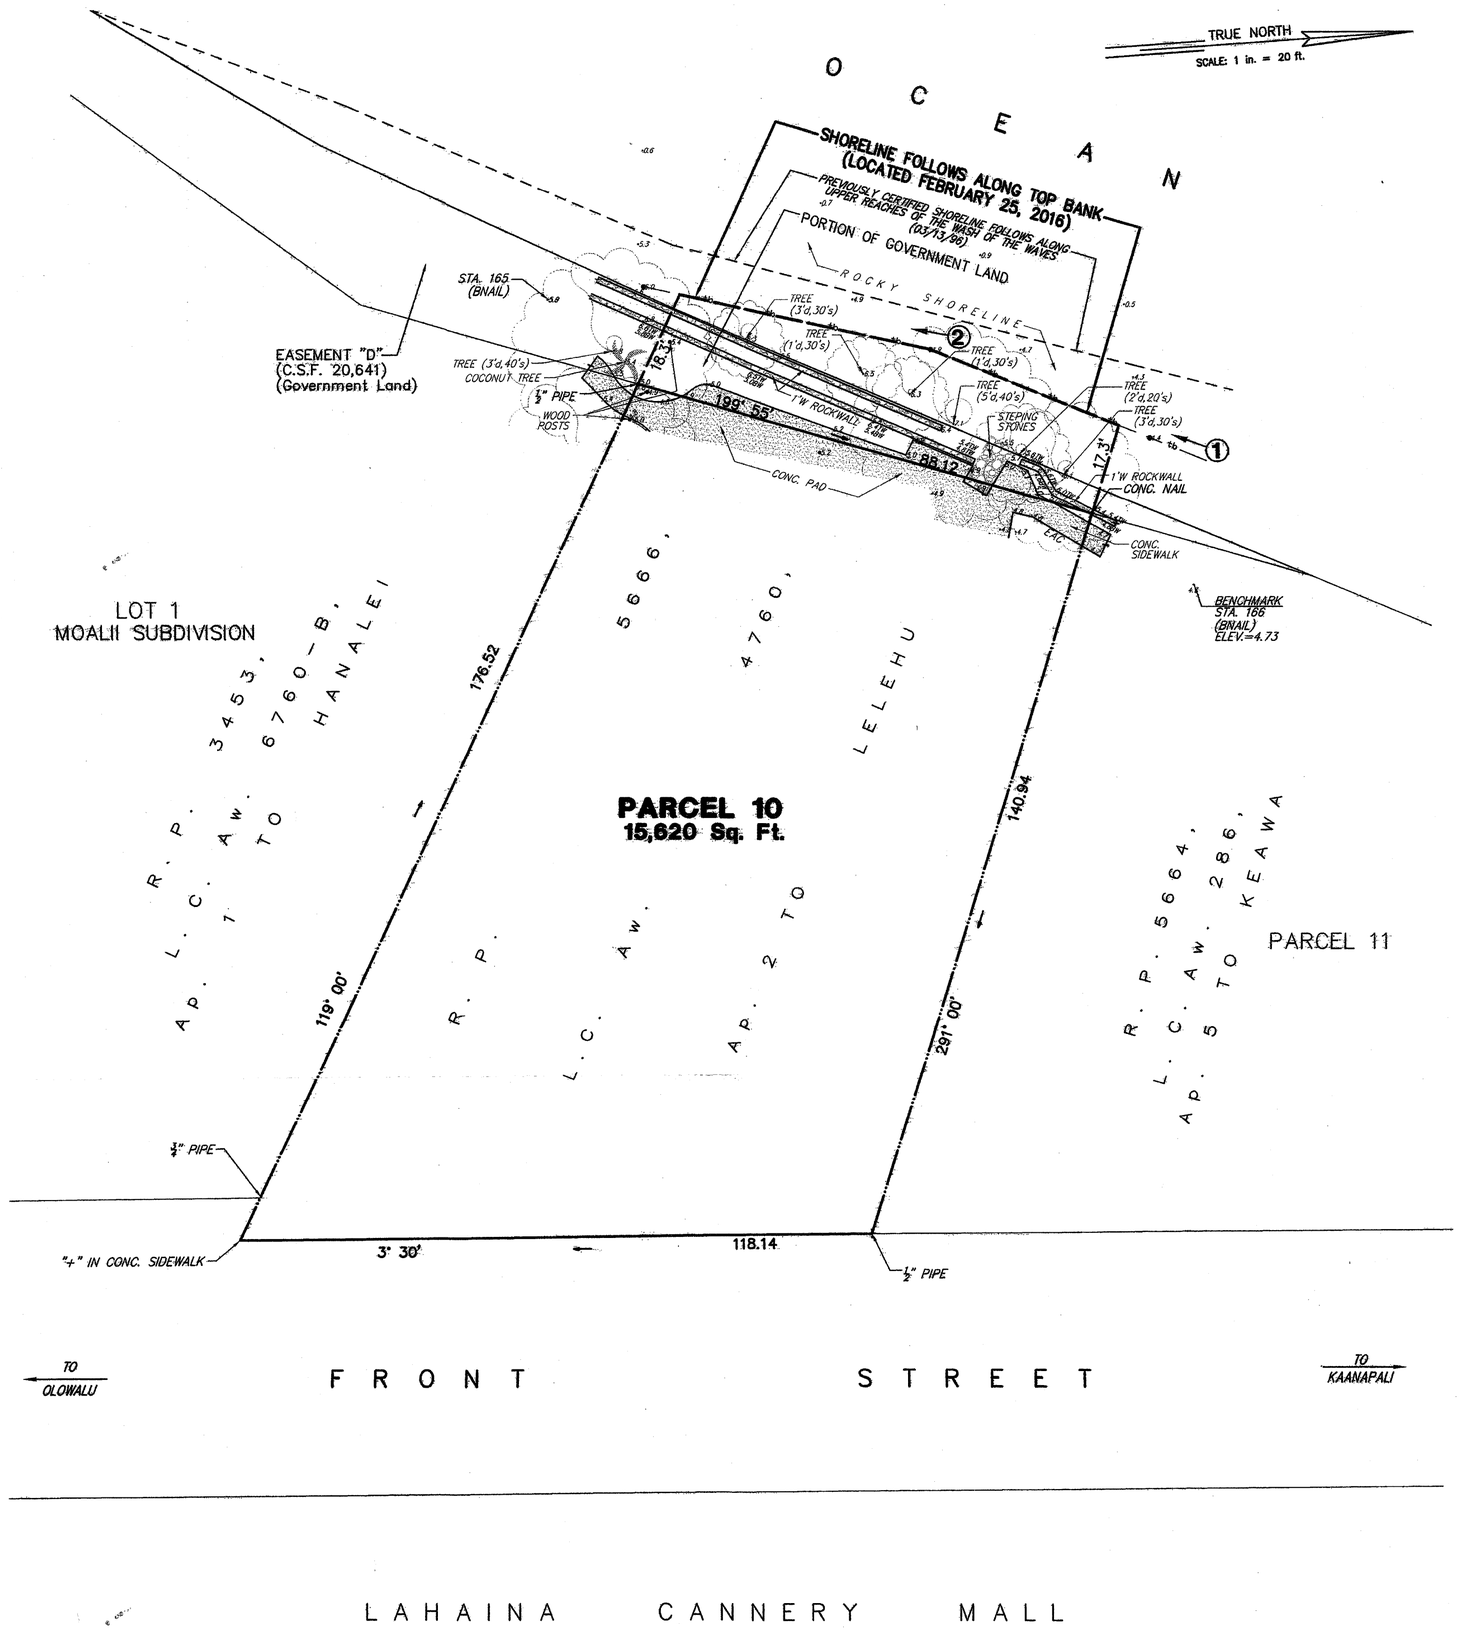

SHORELINE SURVEY MAP
OF A PORTION OF
ROYAL PATENT 5666, LAND COMMISSION AWARD 4760, APANA 2 TO LELEHU
[TAX MAP KEY: (2) 4-5-05:10]
AT MOALII, LAHAINA, MAUI, HAWAII

20 10 0 20 40
GRAPHIC SCALE IN FEET

LEGEND:

①→	LOCATION AND DIRECTION OF PHOTOGRAPHS TAKEN ON FEBRUARY 25, 2016 AT 10:00 AM
— —tb— —tb—	TOP BANK
TW	TOP WALL
BW	BOTTOM WALL
EAC	EDGE A.C. PAVEMENT

Owner: CANNERY COMMERCIAL, LLC

Address: 1221 HONOAPIILANI HIGHWAY
LAHAINA, HAWAII 96761

THIS WORK WAS PREPARED BY ME OR UNDER MY SUPERVISION

KIRK T. TANAKA
LICENSED PROFESSIONAL LAND SURVEYOR
No. 7223-LS
HAWAII, U.S.A.

03/04/16
DATE

KIRK T. TANAKA
Licensed Professional Land Surveyor
Certificate No. 7223
License Expires: APRIL 30, 2016

Tax Map Key (2) 4-5-05 : 10

MARCH 3, 2016
JOB NO. 16-007

871 KOLU STREET, SUITE 201
WAILUKU, MAUI, HAWAII 96793

R. T. TANAKA ENGINEERS, INC.
LAND SURVEYORS - CIVIL & STRUCTURAL ENGINEERS

\\2015SERVERDELL\Users\Public\Documents\DRAW1\2016\16-007\2016-02-29_ALOHA MIX PLATE SURVEY.dwg, SHORELINE MAP, 3/4/2016 8:20:14 AM, Nancy
FILE: HOMAKAI.crd F.B. #1043