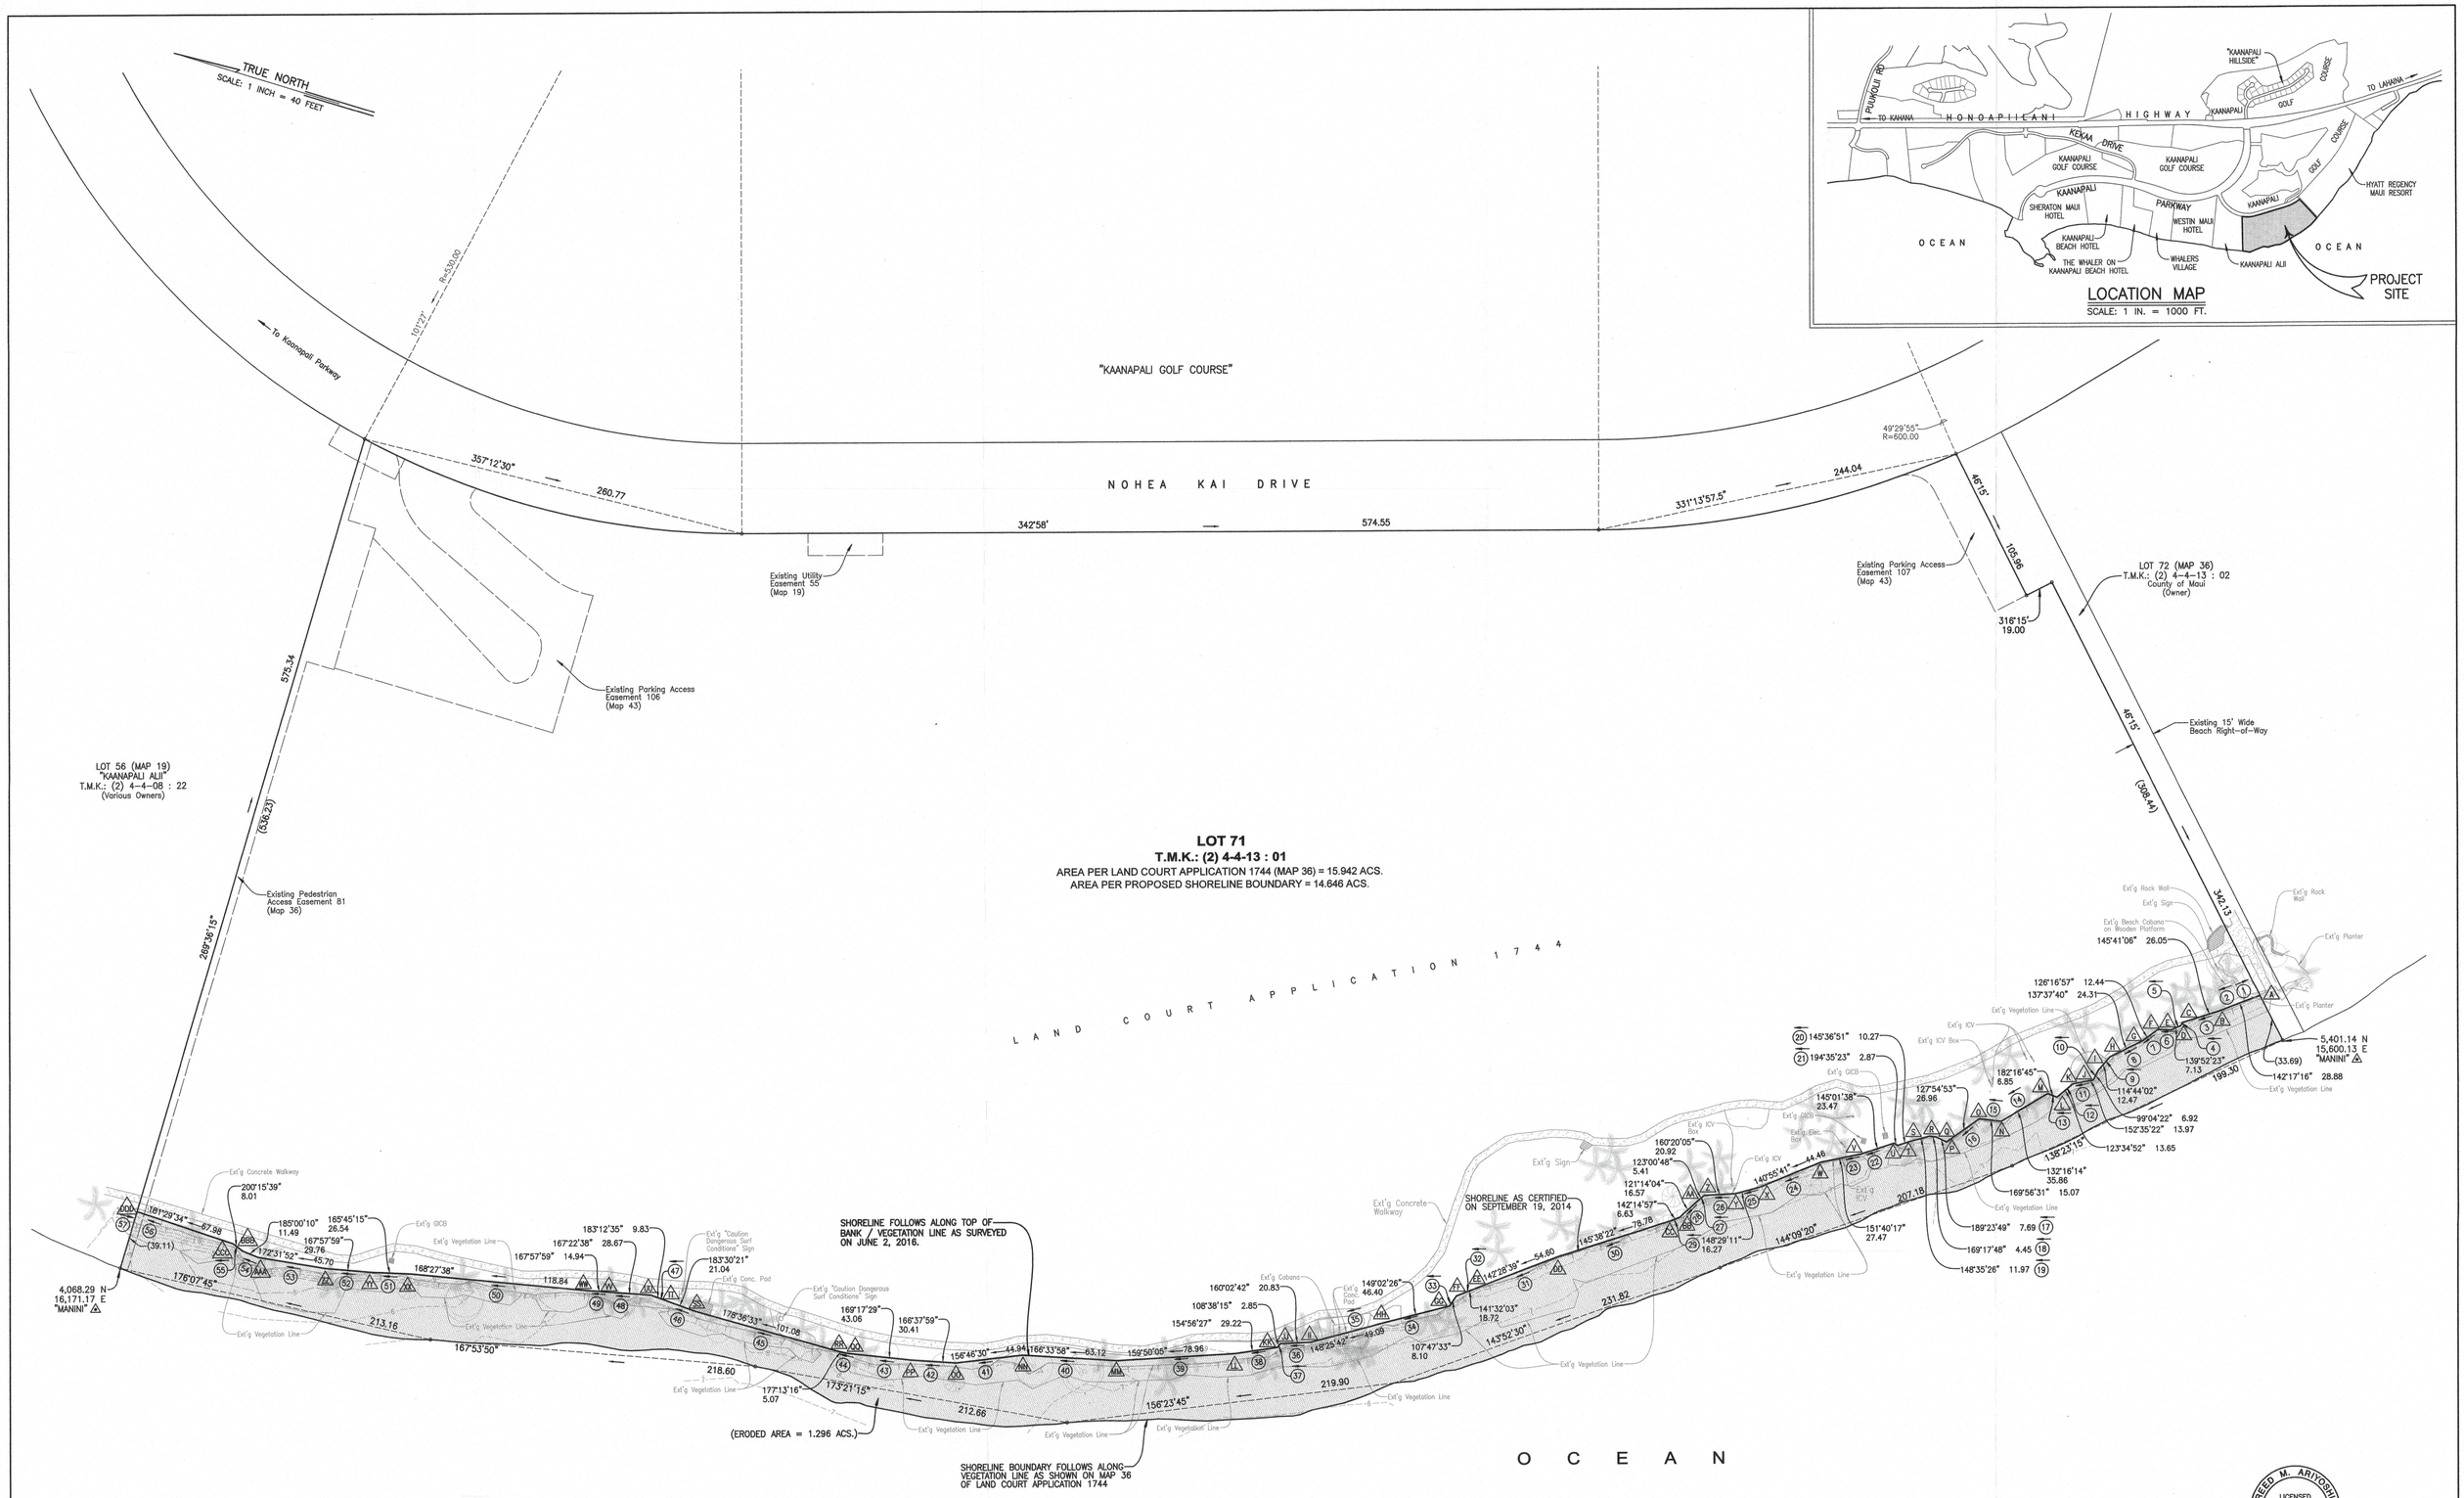

LEGEND:

- EXISTING GRADE
- EXISTING SPOT ELEVATION
- POINT NUMBER
- PHOTO NUMBER
- EXT'G PALM TREE
- EXT'G COCONUT TREE
- EXT'G PANDANUS TREE
- EXT'G HAU TREE
- EXT'G TREE
- EXT'G SEAGRAPE
- EXT'G PLUMERIA
- EXT'G AUTOGRAPH

NOTES:

1. ALL AZIMUTHS AND RECORD COORDINATES, REFER TO GOVERNMENT SURVEY TRIANGULATION STATION "MANINI".
2. OWNERS OF ADJOINING LANDS, AS SHOWN ON PLAN, ARE TAKEN FROM RECORDS IN THE REAL PROPERTY MAPPING BRANCH.
3. LOCATION OF EXISTING VEGETATION LINE SHOWN ON MAP BASED ON FIELD SURVEY CONDUCTED ON MAY 27 TO JUNE 1, 2016.

SHORELINE CERTIFICATION MAP OF

T.M.K.: (2) 4-4-13 : 01

LOT 71 OF LAND COURT APPLICATION 1744

HANAKAOO, LAHAINA, MAUI, HAWAII

0 40 80 120 160

SCALE: 1 INCH = 40 FEET

OWNERS: MAUI OCEAN CLUB
ADDRESS: WASHINGTON, D.C.
PROPERTY ADDRESS: 100 NOHEA KAI DRIVE

REED M. ARIYOSHI
LICENSED PROFESSIONAL LAND SURVEYOR NO. 6597
HAWAII, U.S.A.

Reed M. Ariyoshi 7/26/16 4/30/18

This map was prepared by me or under my supervision. Date Expiration Date of License

WARREN S. UNEMORI - ENGINEERING, INC.
Wells Street Professional Center - Suite 403
2145 Wells Street - Wailuku, Maui, Hawaii 96793
(808)242-4403 FAX: (808)244-4856

July 26, 2016

TAX MAP KEY: (2)4-4-13 : 01

30"x42"