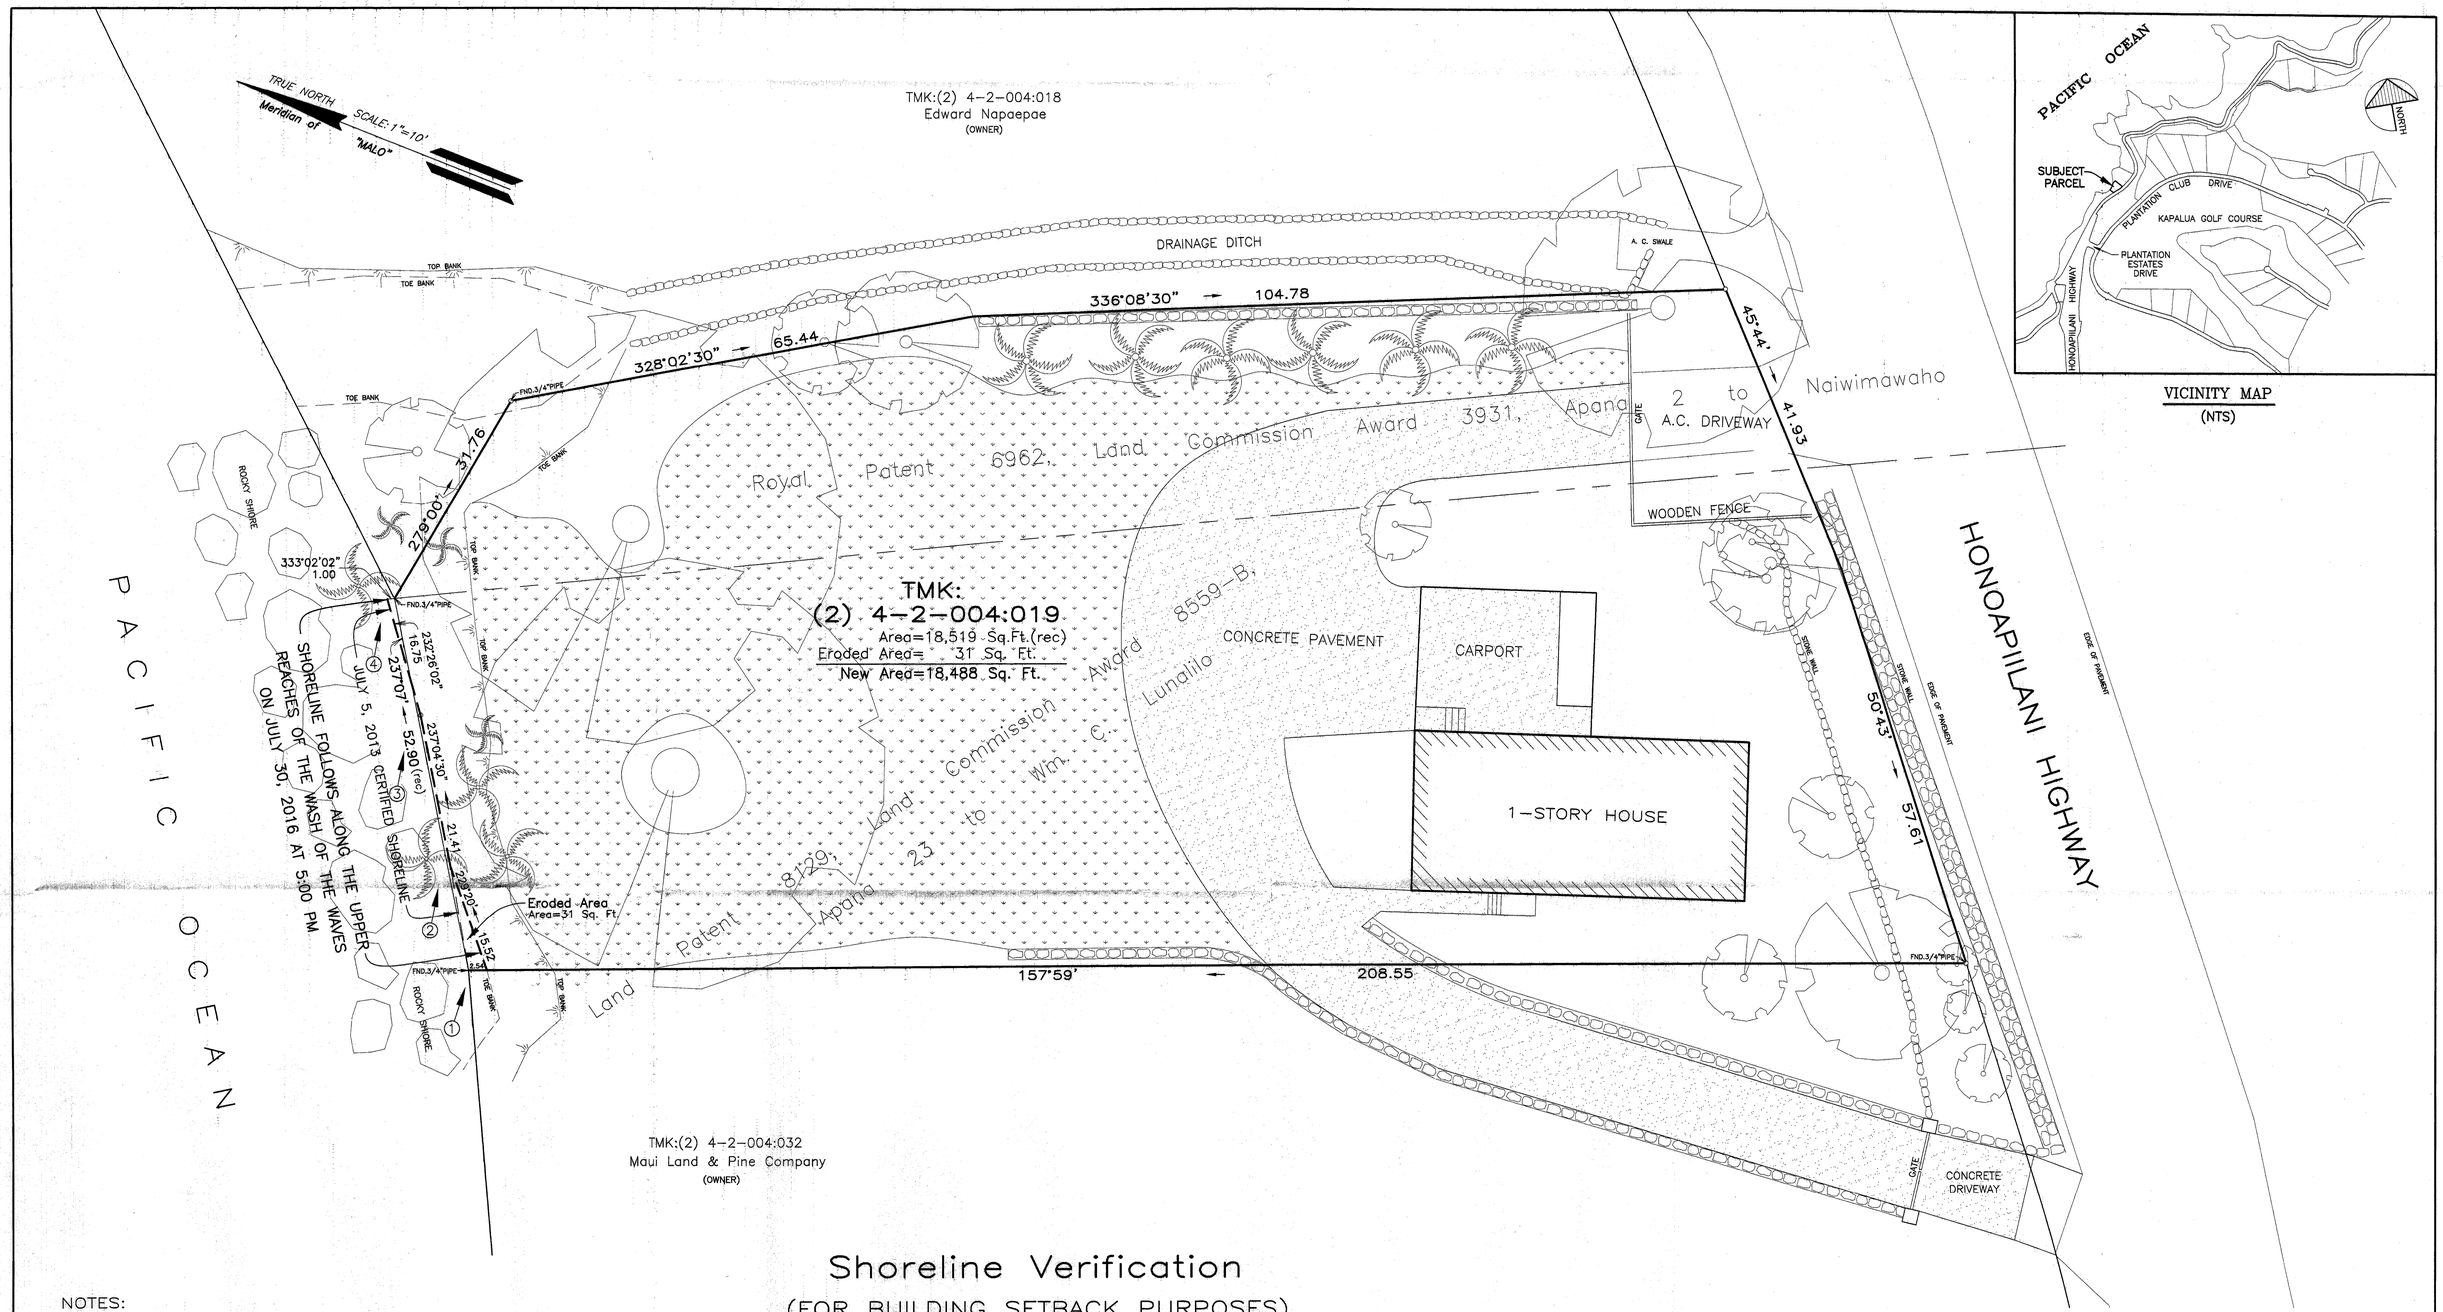

VICINITY MAP
(NTS)

Shoreline Verification

(FOR BUILDING SETBACK PURPOSES)

TMK:(2) 4-2-004:019

Being portions of Royal Patent 6962, Land Commission Award 3931 Apana 2 to Naiwimawaho and Land Patent 8129, Land Commission Award 8559-B, Apana 23 to Wm. C. Lunalilo

HONOLUA, KAANAPALI, MAUI, HAWAII

NOTES:

1. This map is based from a survey performed on May 24, 2013, and July 30, 2016.
2. Coordinates and azimuths are based from Triangulation Station "MALO" and its meridian was established from found boundary corner monuments of this lot.

LEGEND:

= COCONUT = CRM WALL UNLESS OTHERWISE NOTED
= TREE = GRASS LAWN
= PALM = CONCRETE PAVEMENT
① = PICTURE NUMBER, LOCATION AND DIRECTION

T.M.K.: (2) 4-2-04:019

10 0 10 30
Scale 1" = 10 ft

Property Address:
6245 Honoapiilani Highway
Lahaina, Hawaii 96761

Owner:
William and Mary Engel
6245 Honoapiilani Highway
Lahaina, Hawaii 96761

Prepared by:
VALENCIA LAND SURVEYING
P.O. Box 546
Lahaina, Hawaii 96767
Tel. 808-661-3257 /385-6110

This work was prepared by me or under my direct supervision.
VALENCIA LAND SURVEYING
Arthur P. Valencia 8/12/16
ARTHUR P. VALENCIA
Licensed Professional Land Surveyor
State of Hawaii Certificate No. 10026
Exp. Date: 4-30-18
Tel. 808-661-3257 /385-6110

ARTHUR P. VALENCIA
LICENSED PROFESSIONAL LAND SURVEYOR
No. 10026
HAWAII, U.S.A.