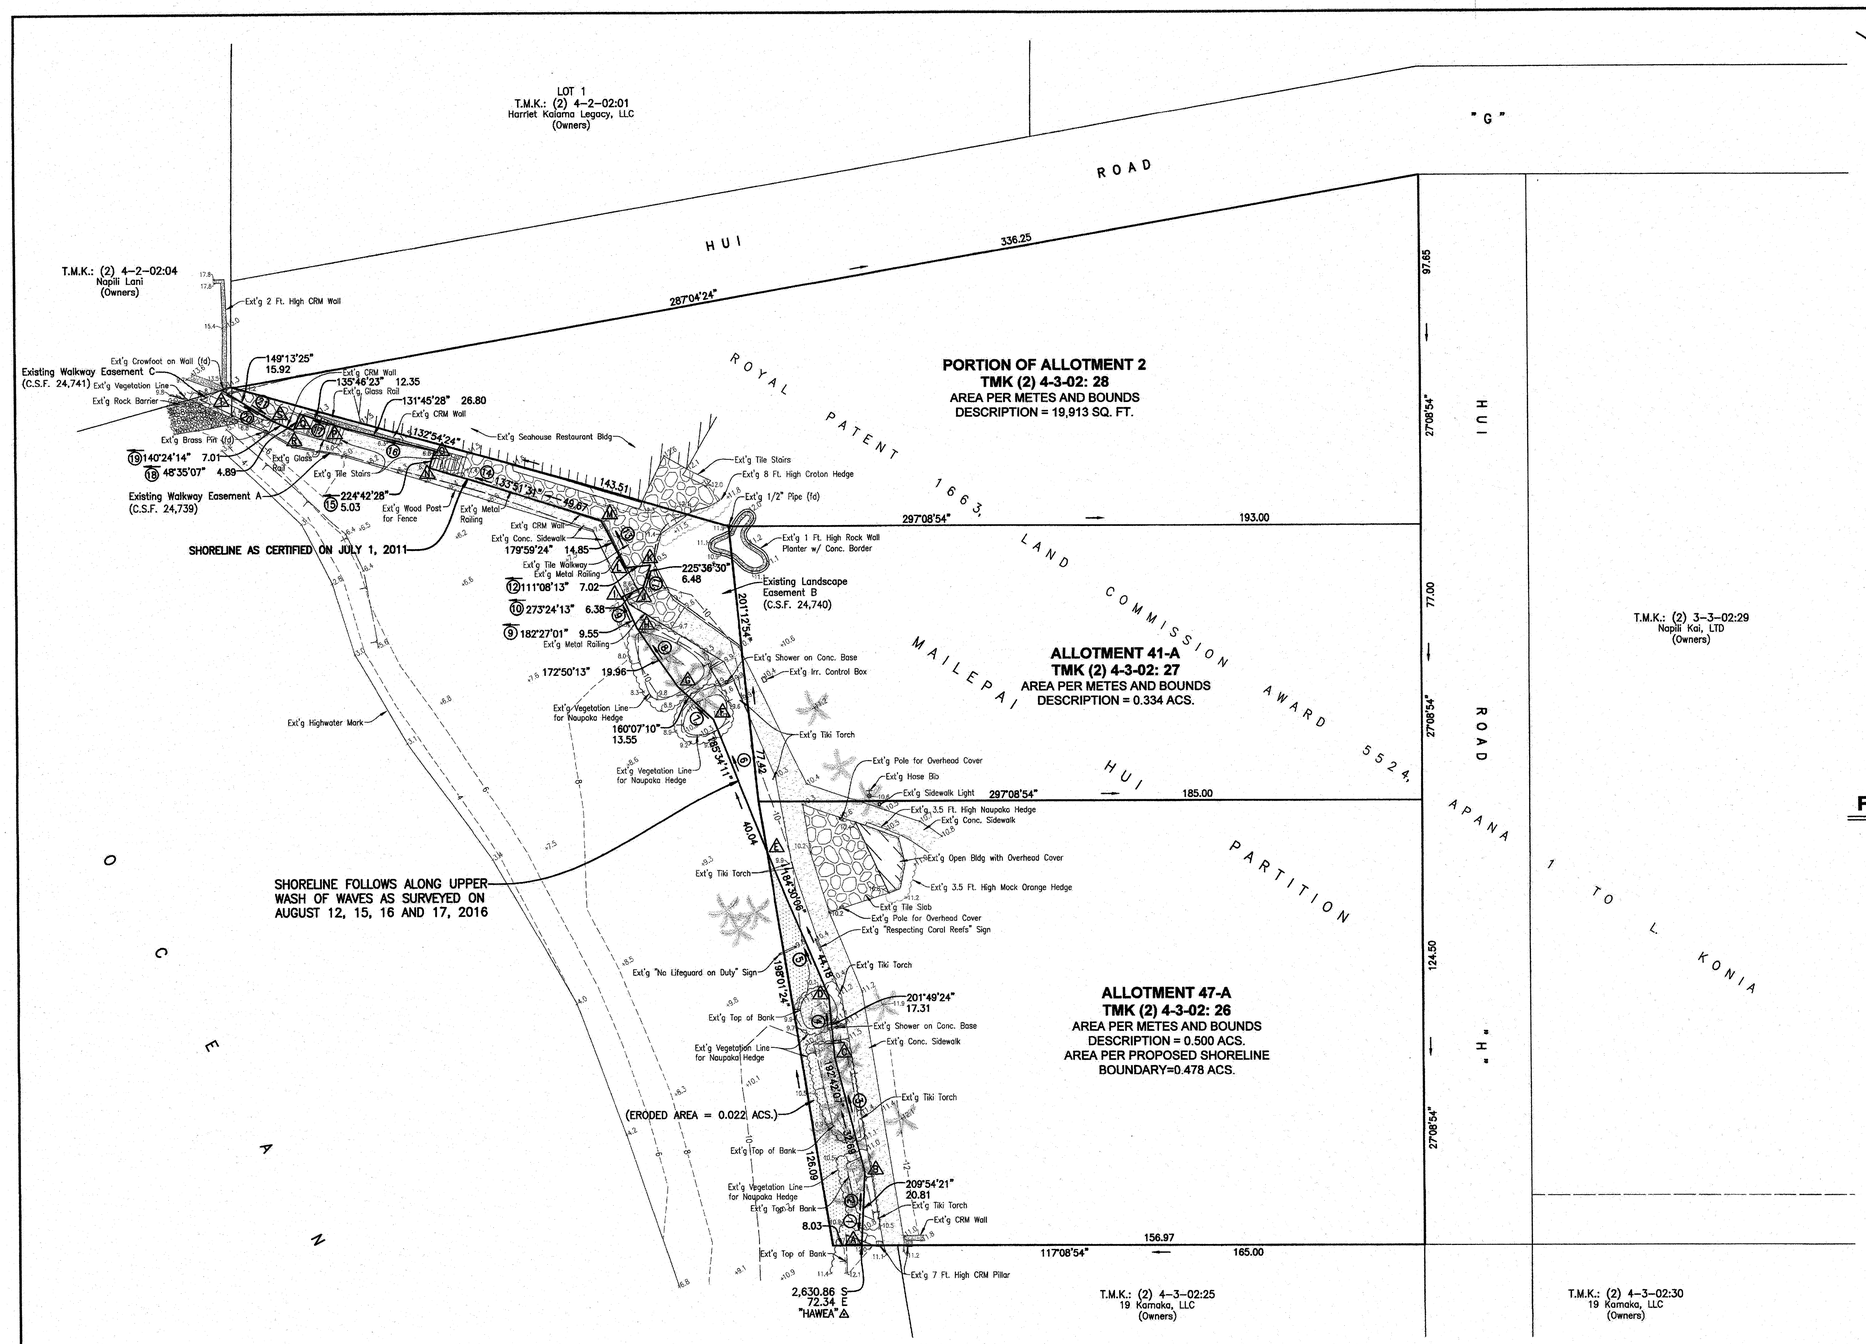

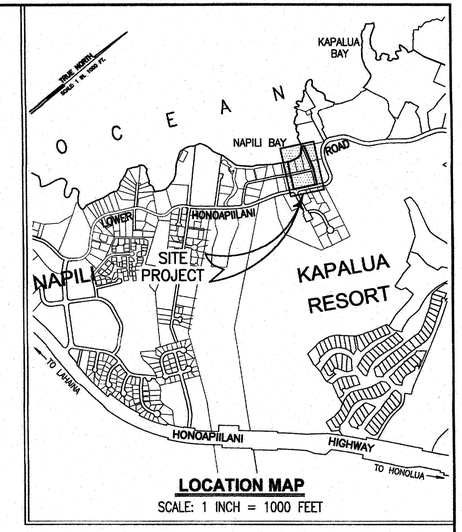

LOCATION MAP
SCALE: 1 INCH = 1000 FEET

SHORELINE CERTIFICATION MAP FOR ALLOTMENTS 41-A AND 47-A AND PORTION OF ALLOTMENT 2 OF MAILEPAI HUI PARTITION

BEING A PORTION OF ROYAL PATENT 1663,
LAND COMMISSION AWARD 5524, APANA 1 TO L. KONIA

NAPILI 2 & 3, LAHAINA, MAUI, HAWAII

0 30 60 90 120
SCALE: 1 IN. = 30 FT.

OWNER: NAPILI KAI, LTD.

ADDRESS: 5900 LOWER HONOAPIILANI ROAD, SUITE B
LAHAINA, MAUI, HAWAII

PROPERTY ADDRESS: 5505 LOWER HONOAPIILANI ROAD AND HUI ROAD "H"
LAHAINA, MAUI, HAWAII

REED M. ARIYOSHI
LICENSED PROFESSIONAL LAND SURVEYOR
NO. 6597
HAWAII, U.S.A.

This map was prepared by me or under my supervision. 4/30/18 Expiration Date of License 9/16/16 Date

WARREN S. UNEMORI – ENGINEERING, INC.
Wells Street Professional Center – Suite 403
2145 Wells Street – Wailuku, Maui, Hawaii 96793
(808)242-4403 FAX: (808)244-4856

September 15, 2016

24"x36"

WSUE #15048

LEGEND:

- EXISTING GRADE
- EXISTING SPOT ELEVATION
- EXISTING VEGETATION LINE
- EXISTING TOP OF BANK
- EXISTING COCONUT TREE
- POINT NUMBER
- PHOTO NUMBER

NOTES:

1. ALL AZIMUTHS AND RECORD COORDINATES, REFERS TO GOVERNMENT SURVEY TRIANGULATION STATION "HAWEA".
2. OWNERS OF ADJOINING LANDS, AS SHOWN ON PLAN, TAKEN FROM RECORDS IN THE REAL PROPERTY MAPPING BRANCH.

T.M.K.: 4-3-02 : 26, 27 and 28

V:\Projects\15proj\15048\dwg\map\Shoreline Map-00.dwg