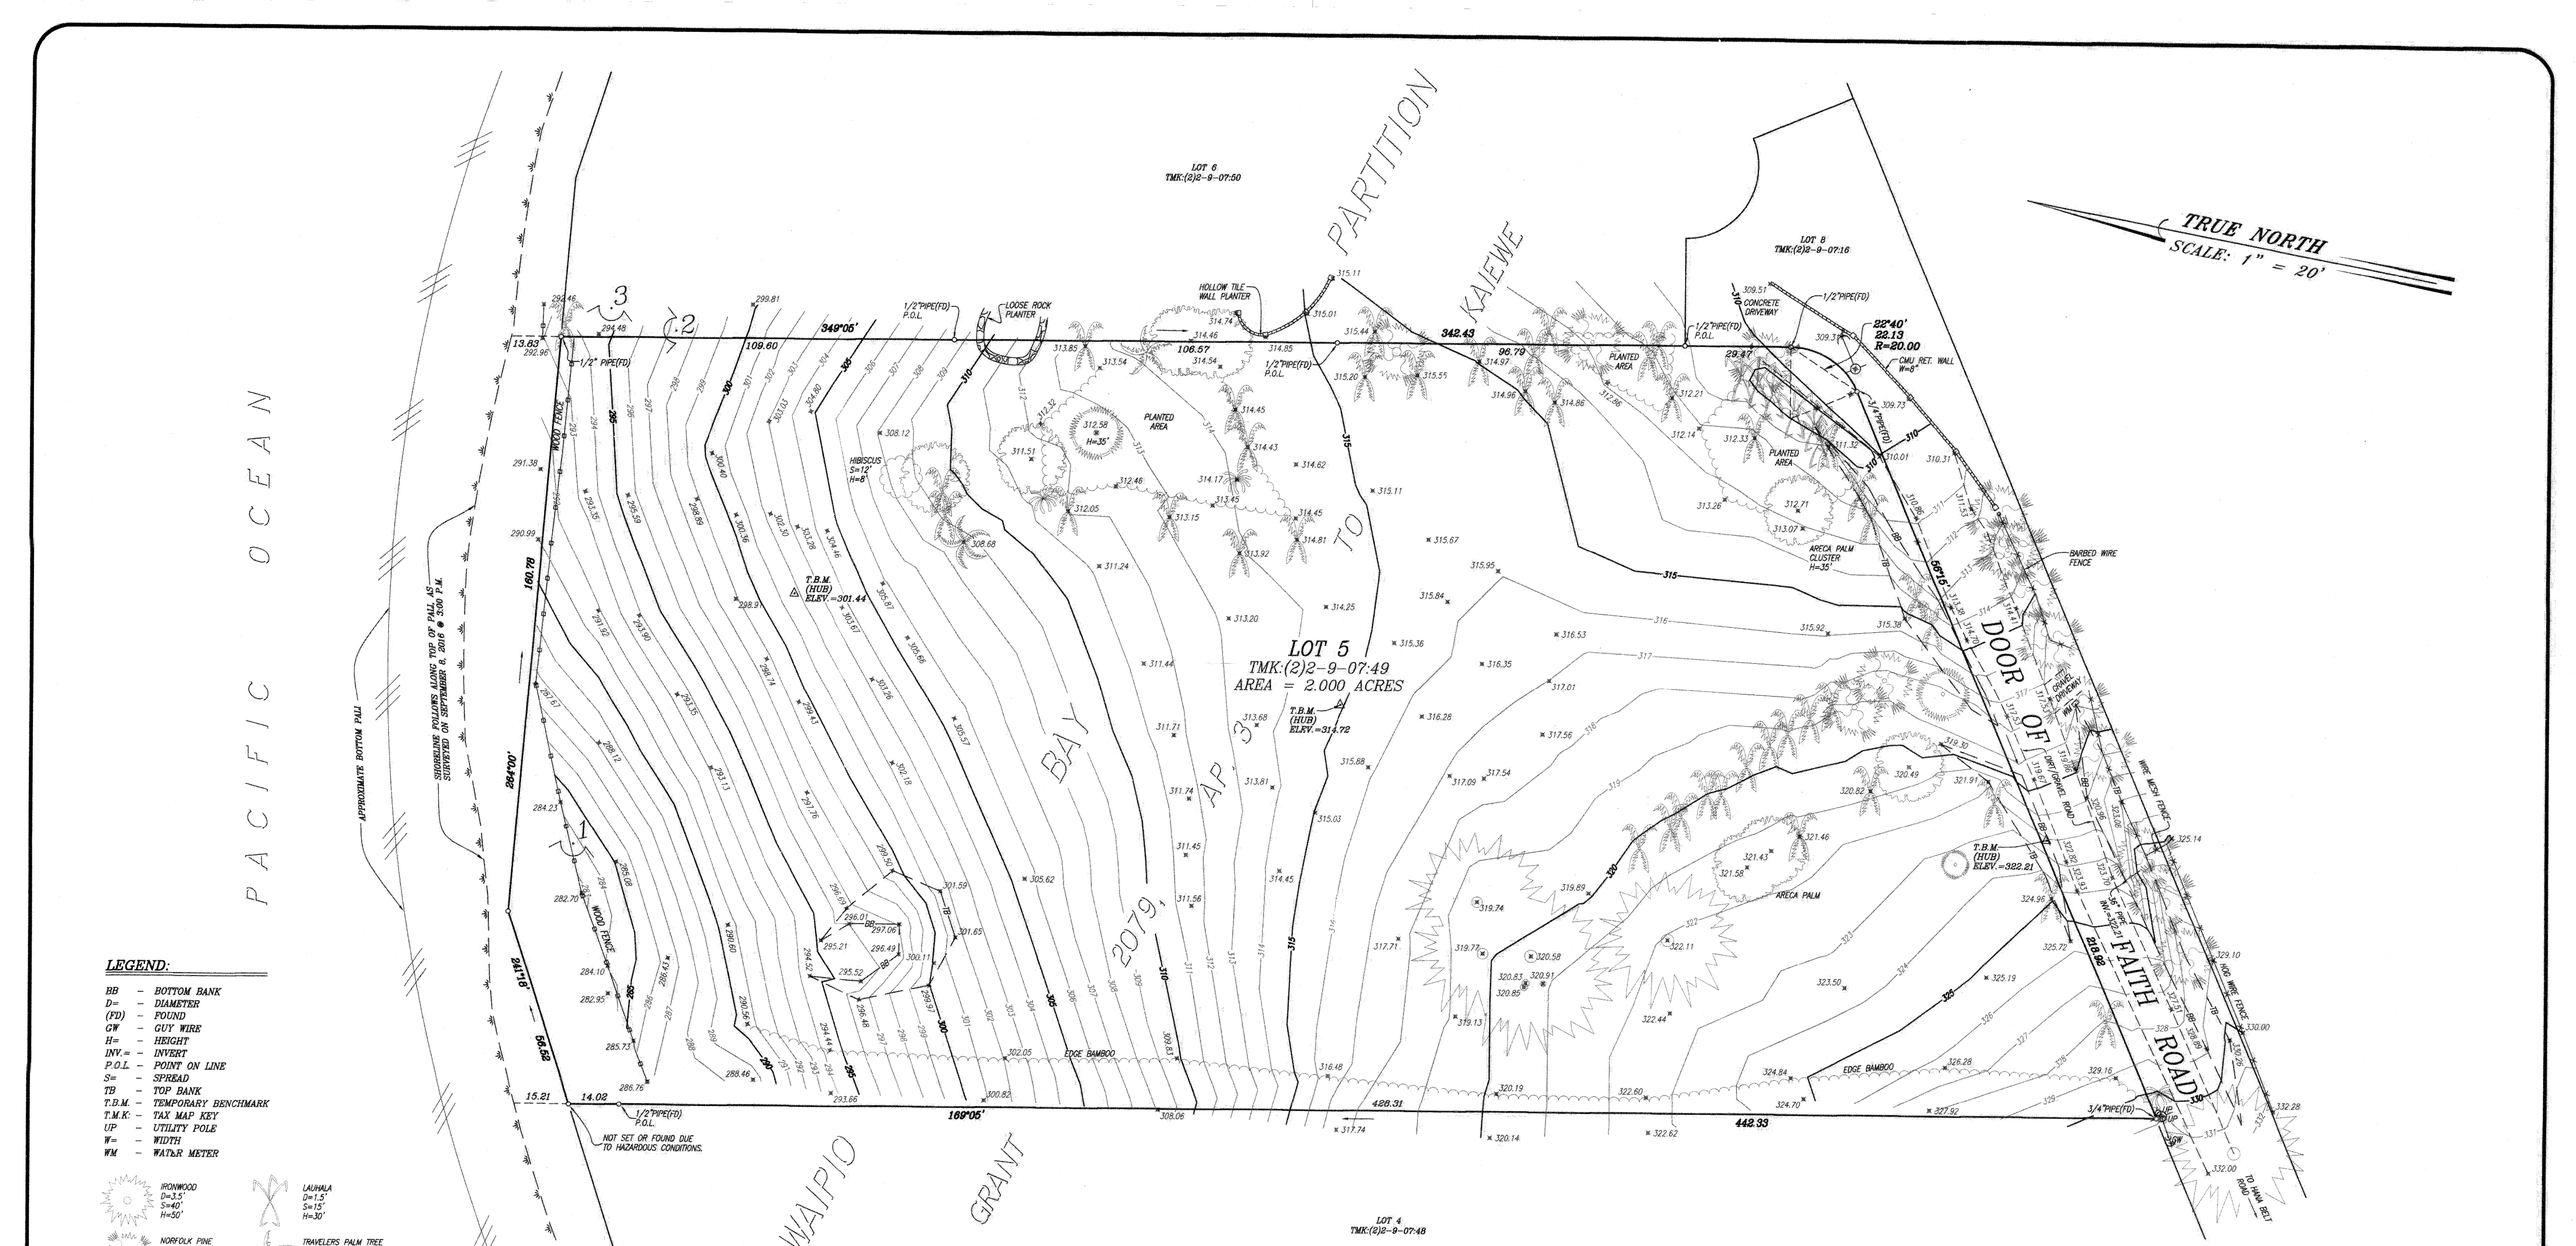

LEGEND:

BB	–	BOTTOM BANK
D=	–	DIAMETER
(FD)	–	FOUND
GW	–	GUY WIRE
H=	–	HEIGHT
INV.=	–	INVERT
P.O.L.	–	POINT ON LINE
S=	–	SPREAD
TB	–	TOP BANK
T.B.M.	–	TEMPORARY BENCHMARK
T.M.K:	–	TAX MAP KEY
UP	–	UTILITY POLE
W=	–	WIDTH
WM	–	WATER METER

IRONWOOD D=3.5' S=40' H=50'

LAUHALA D=1.5' S=15' H=30'

NORFOLK PINE D=1.2-2.0' S=20' H=60'

TRAVELERS PALM TREE D=1.5' S=15' H=35'

COCONUT TREE D=1.5-2.0

ARECA PALM TREE CLUSTER S=20' H=35'

OCTOPUS D=1.0'-5.0' S=8' H=12'

UNKNOWN TREE D=0.8-3.0' S=8-15' H=10-15' (UNLESS OTHERWISE NOTED)

PALM TREE CLUSTER D=1.5 S=20 H=20

NOTES:

1. TOPOGRAPHIC & SHORELINE INFORMATION SHOWN HEREON IS BASED ON AN ACTUAL FIELD SURVEYS PERFORMED ON MAY 9, 2014, JULY 11, 2014 AND SEPT. 8, 2016.
2. ELEVATIONS SHOWN HEREON ARE REFERRED TO GPS OBSERVATIONS.
3. AZIMUTHS AND DISTANCES SHOWN HEREON ARE RECORD AND REFER TO GOVERNMENT SURVEY TRIANGULATION STATION "HUELO" △.
4. ?↘ DENOTES PHOTO NUMBER, LOCATION AND DIRECTION.

T.M.K: (2) 2-9-07:49

0 20 40 60 80 100

SCALE IN FEET

SHORELINE SURVEY OF

LOT 5

OF THE WAIPIO BAY PARTITION

Being a Portion of Grant 2079, Ap. 3 to Kaiewe

SITUATE AT
PUOLUA, HAMAKUALOA, MAUI, HAWAII

DATE: SEPTEMBER 8, 2016 SCALE: 1" = 20'

AKAMAI LAND SURVEYING, INC.
P.O. BOX 1748
MAKAWAO, MAUI, HAWAII 96768

PREPARED FOR:
KEVIN PENA
328 DOOR OF FAITH ROAD
PAIA, HAWAII 96779

SHERMAN DUDLEY DEPONTE REGISTERED PROFESSIONAL LAND SURVEYOR No. 6960 HAWAII, U.S.A.

THIS WORK WAS DONE BY ME OR UNDER MY DIRECT SUPERVISION.
28SEP16

SHERMAN DUDLEY DEPONTE
LICENSED PROFESSIONAL LAND SURVEYOR
STATE OF HAWAII CERTIFICATE NO. 6960
EXPIRATION DATE: APRIL 30, 2018