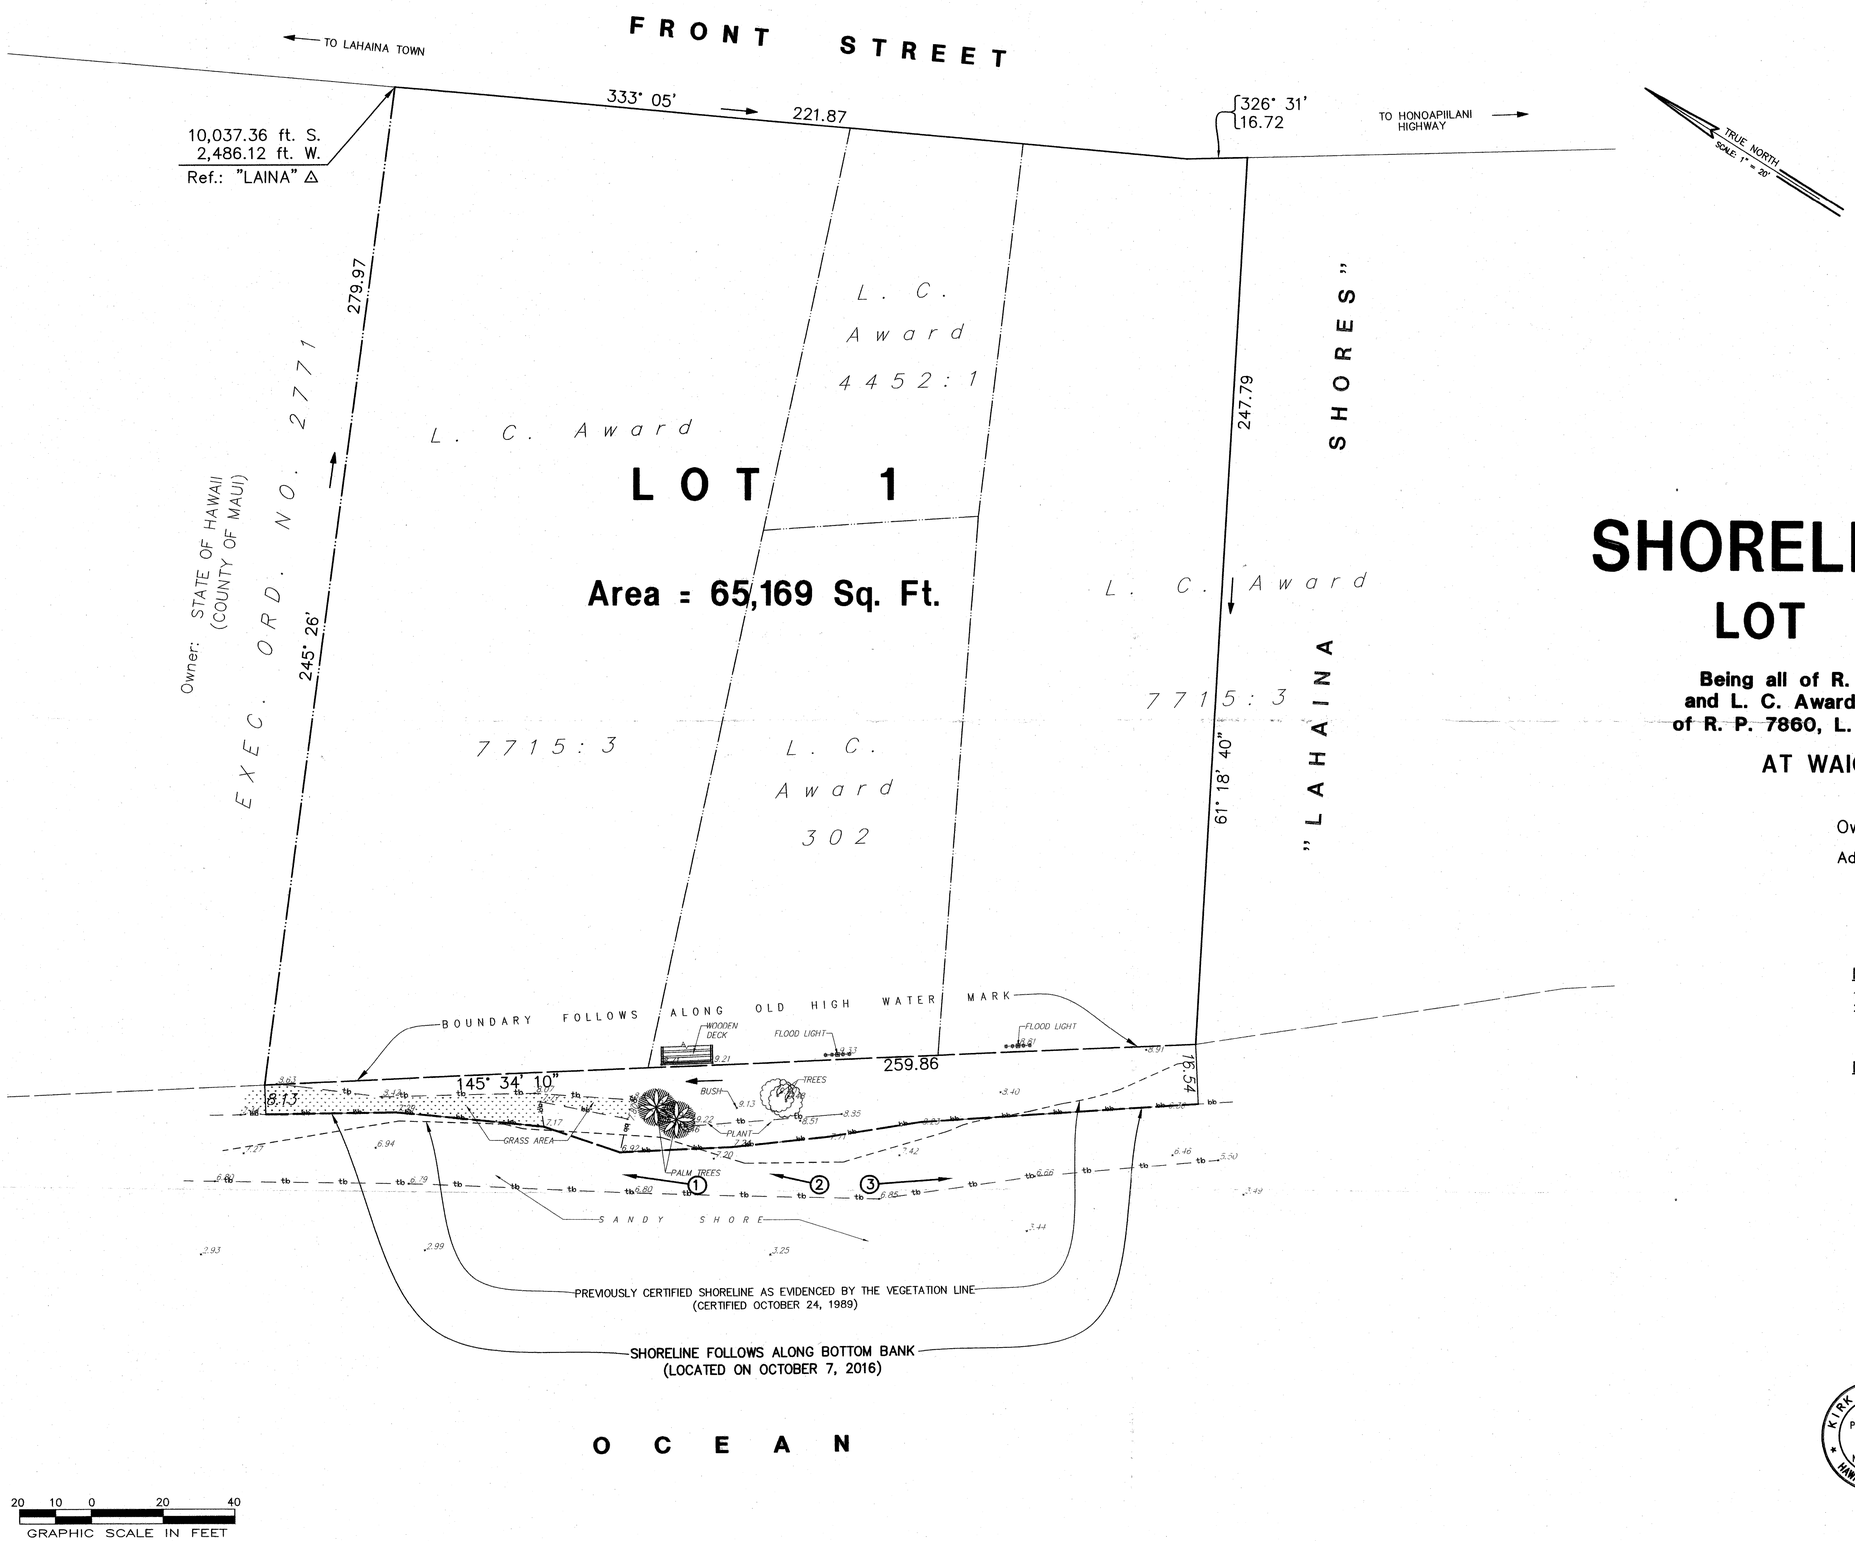

SHORELINE SURVEY MAP

LOT 1, KAAE TRACT

Being all of R. P. 8267, L. C. Award 302 to J.A. Kuakini and L. C. Award 4452, Apana 1 to H. Kalama and a portion of R. P. 7860, L. C. Award 7715, Apana 3 to L. Kamehameha.

AT WAIOKAMA, LAHAINA, MAUI, HAWAII

Owner: FPA LAHAINA SHORES ASSOCIATES, LLC

Address: 505 Front Street
Lahaina, Maui, Hawaii 96761

NOTES:

1. ADJOINING OWNERS AS TAKEN FROM TAX MAP.
2. ALL COORDINATES AS SHOWN REFERRED TO "LAINA" △.

LEGEND:

·5.50 EXISTING SPOT ELEVATION

(2) LOCATION AND DIRECTION OF PHOTOGRAPH TAKEN ON OCTOBER 7, 2016 AT 10:00 AM

THIS WORK WAS PREPARED BY ME OR UNDER MY SUPERVISION

KIRK T. TANAKA LICENSED PROFESSIONAL LAND SURVEYOR No. 7223-LS HAWAII, U.S.A.

KIRK T. TANAKA
Licensed Professional Land Surveyor
Certificate No. 7223
License Expires: APRIL 30, 2018

10/12/16
DATE

Tax Map Key (2) 4-6-02: 07 (Portion)

871 KOLU STREET, SUITE 201
WAILUKU, MAUI, HAWAII 96793

R. T. TANAKA ENGINEERS, INC.
LAND SURVEYORS – CIVIL & STRUCTURAL ENGINEERS

OCTOBER 11, 2016
JOB NO. 14-011