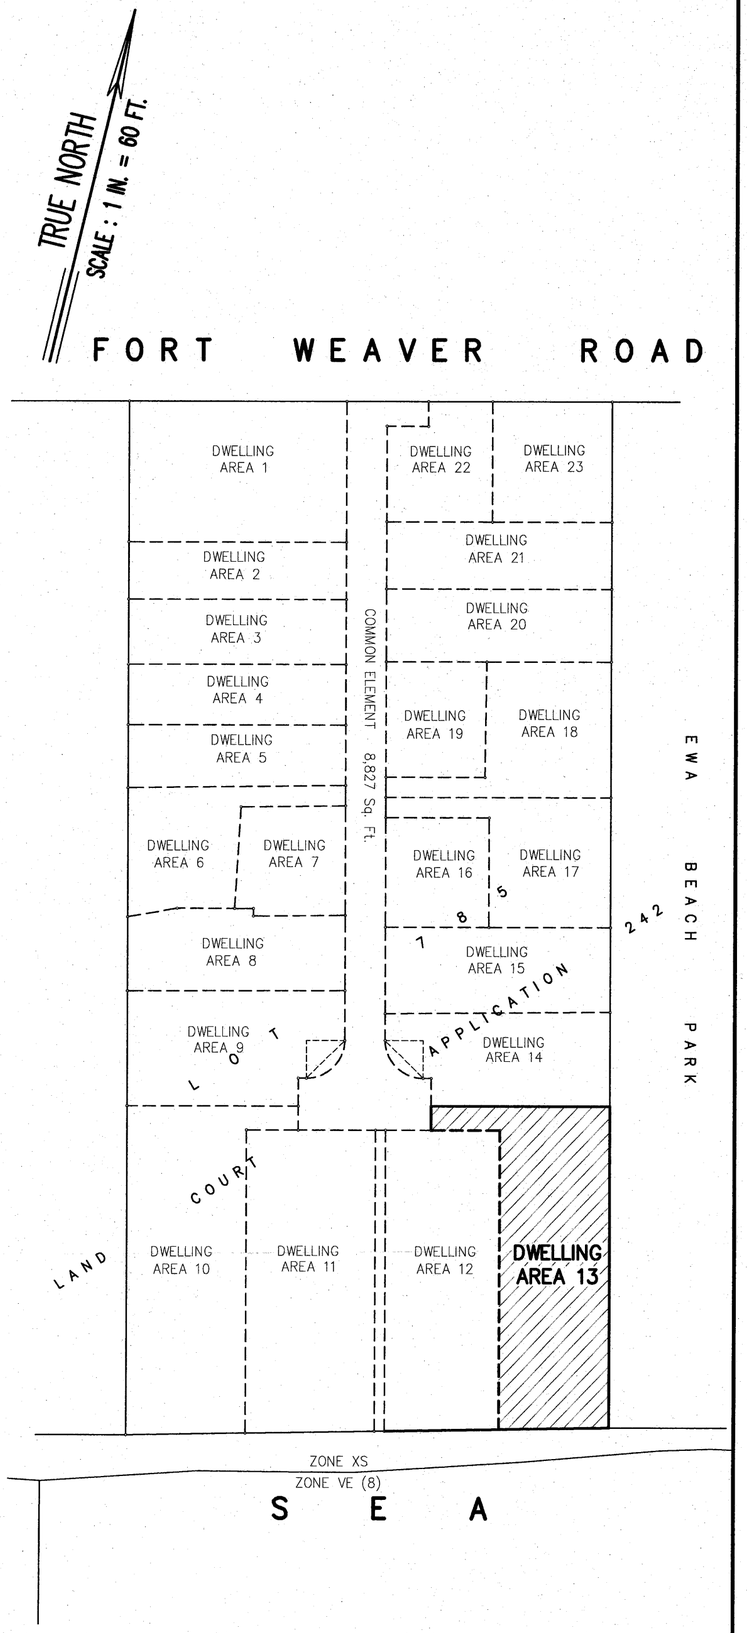

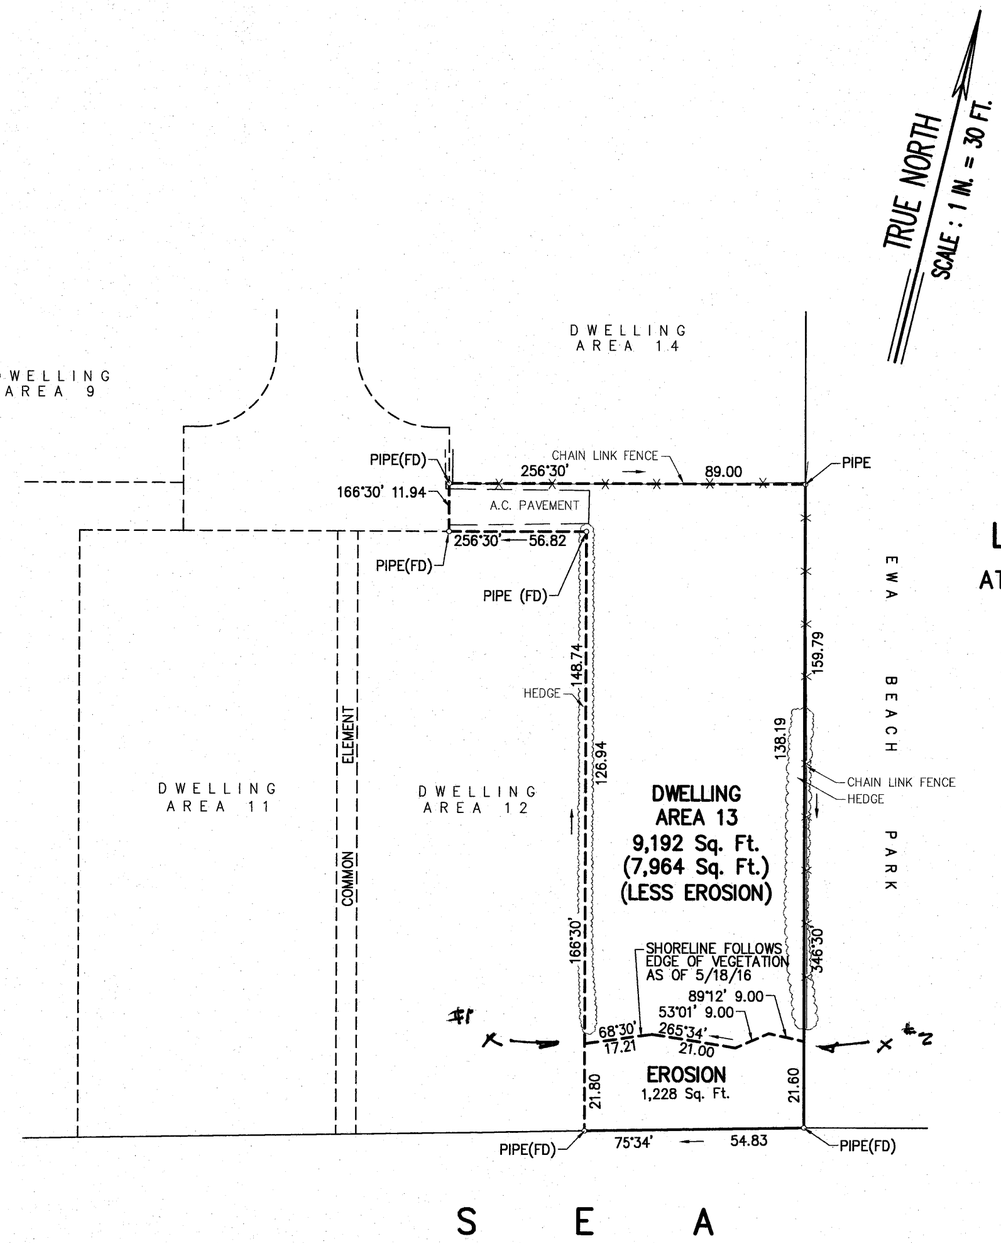

MAP SHOWING SHORELINE AFFECTING DWELLING AREA 13 EWA OCEANSIDE CONDOMINIUM PROJECT LOT 785 LAND COURT APPLICATION 242

AT EWA BEACH, PUULOA, EWA, OAHU, HAWAII

SCALE: 1 IN. = 30 FT.

JUNE 13, 2016 WALTER P. THOMPSON, INC.

JAMES R. THOMPSON
LICENSED PROFESSIONAL LAND SURVEYOR
No.3627
HAWAII, U.S.A.

THIS WORK WAS PREPARED BY ME OR UNDER MY SUPERVISION

James R. Thompson
Exp. 04/30/18

PROPERTY ADDRESS : 91-69 FORT WEAVER ROAD
EWA BEACH, HI 96706

OWNERS: KENNETH & TERRI LYNN SILVA
45-651 PUOHALA STREET
KANEOHE, HI 96744

04171c12-Unit13.dwg/1578.17/ggj/20160613

TAX MAP KEY : 9 - 1 - 05 : 11

PICTURES

15"x 21" = 2.19 Sq.Ft.