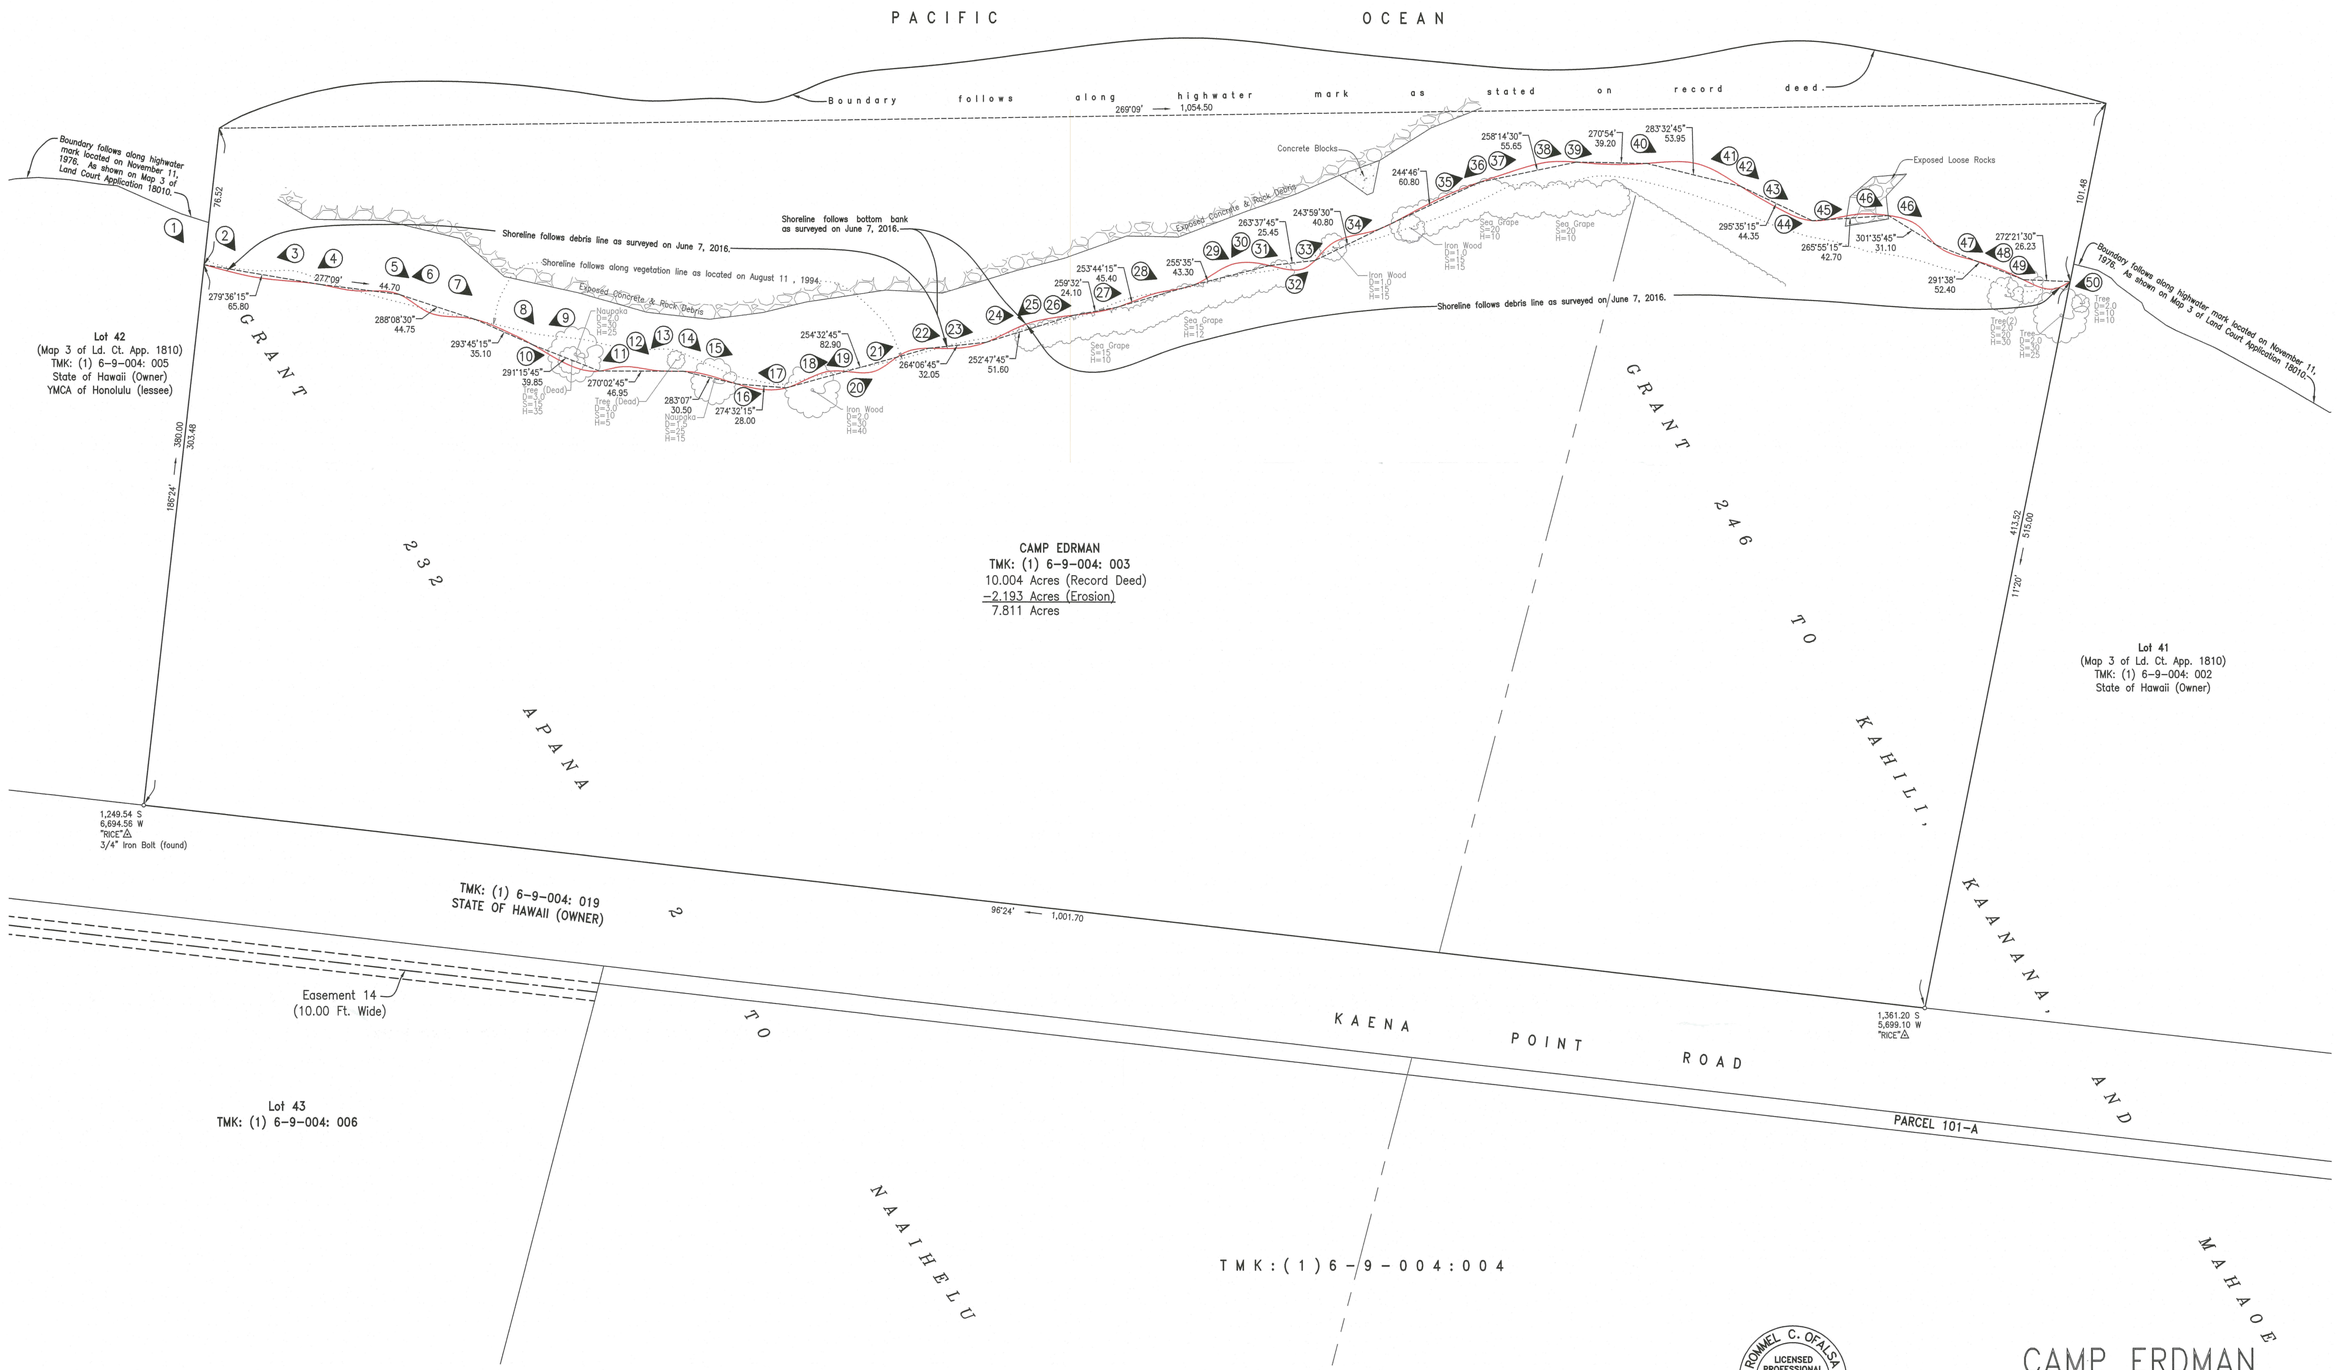

NOTES:

1. COORDINATES AND AZIMUTHS SHOWN ON THIS MAP ARE REFERRED TO GOVERNMENT TRIANGULATION STATION "RICE".
2. THIS MAP IS BASED ON A FIELD SURVEYS CONDUCTED ON JUNE 7, 2016 FIELD BOOK 1636, PAGES 68-71.

GRAPHIC SCALE:
(FEET)
40 0 40 80
1 INCH = 40 FEET

ROMMEL C. OFALSA
LICENSED PROFESSIONAL LAND SURVEYOR
No.10544
HAWAII, U.S.A.

This work was prepared by me or under my supervision

ROMMEL C. OFALSA
Licensed Professional Land Surveyor
Certificate No. 10544
Exp. 04/30/18

CAMP ERDMAN SHORELINE CERTIFICATION

TAX MAP KEY: (1) 6-9-004: 003
AT KAENA, WAIALUA, OAHU, HAWAII

OWNER: YMCA OF HONOLULU

ADDRESS: 1441 PALI HWY #3, HONOLULU, HI 96813

SITE ADDRESS: 69-385 FARRINGTON HWY, WAIALUA, HI 9679

Date: June 15, 2016

TMK: (1) 6-9-004: 003

SOH#16037.0
FIELD BOOK/Page: 1636/68

SAM O. HIROTA, INC.
864 S. Beretania St.
Honolulu, HI 96813

24" x 36" = 6.0 Sq.Ft.

FILE NAME: X:\PROJECTS\SURVEY2016\160370_CAMP_ERDMAN\DWG\CAMP_ERDMAN_SHORELINE.dwg