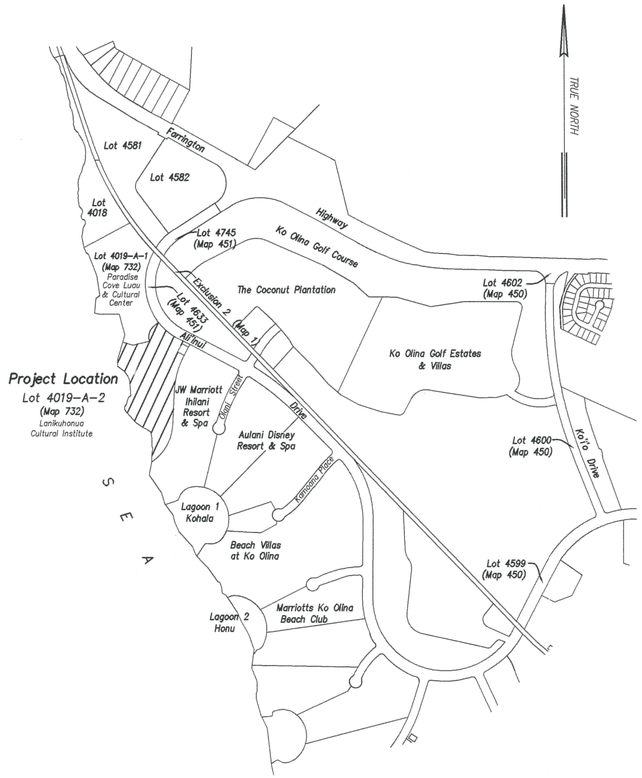

VICINITY MAP
(NOT TO SCALE)

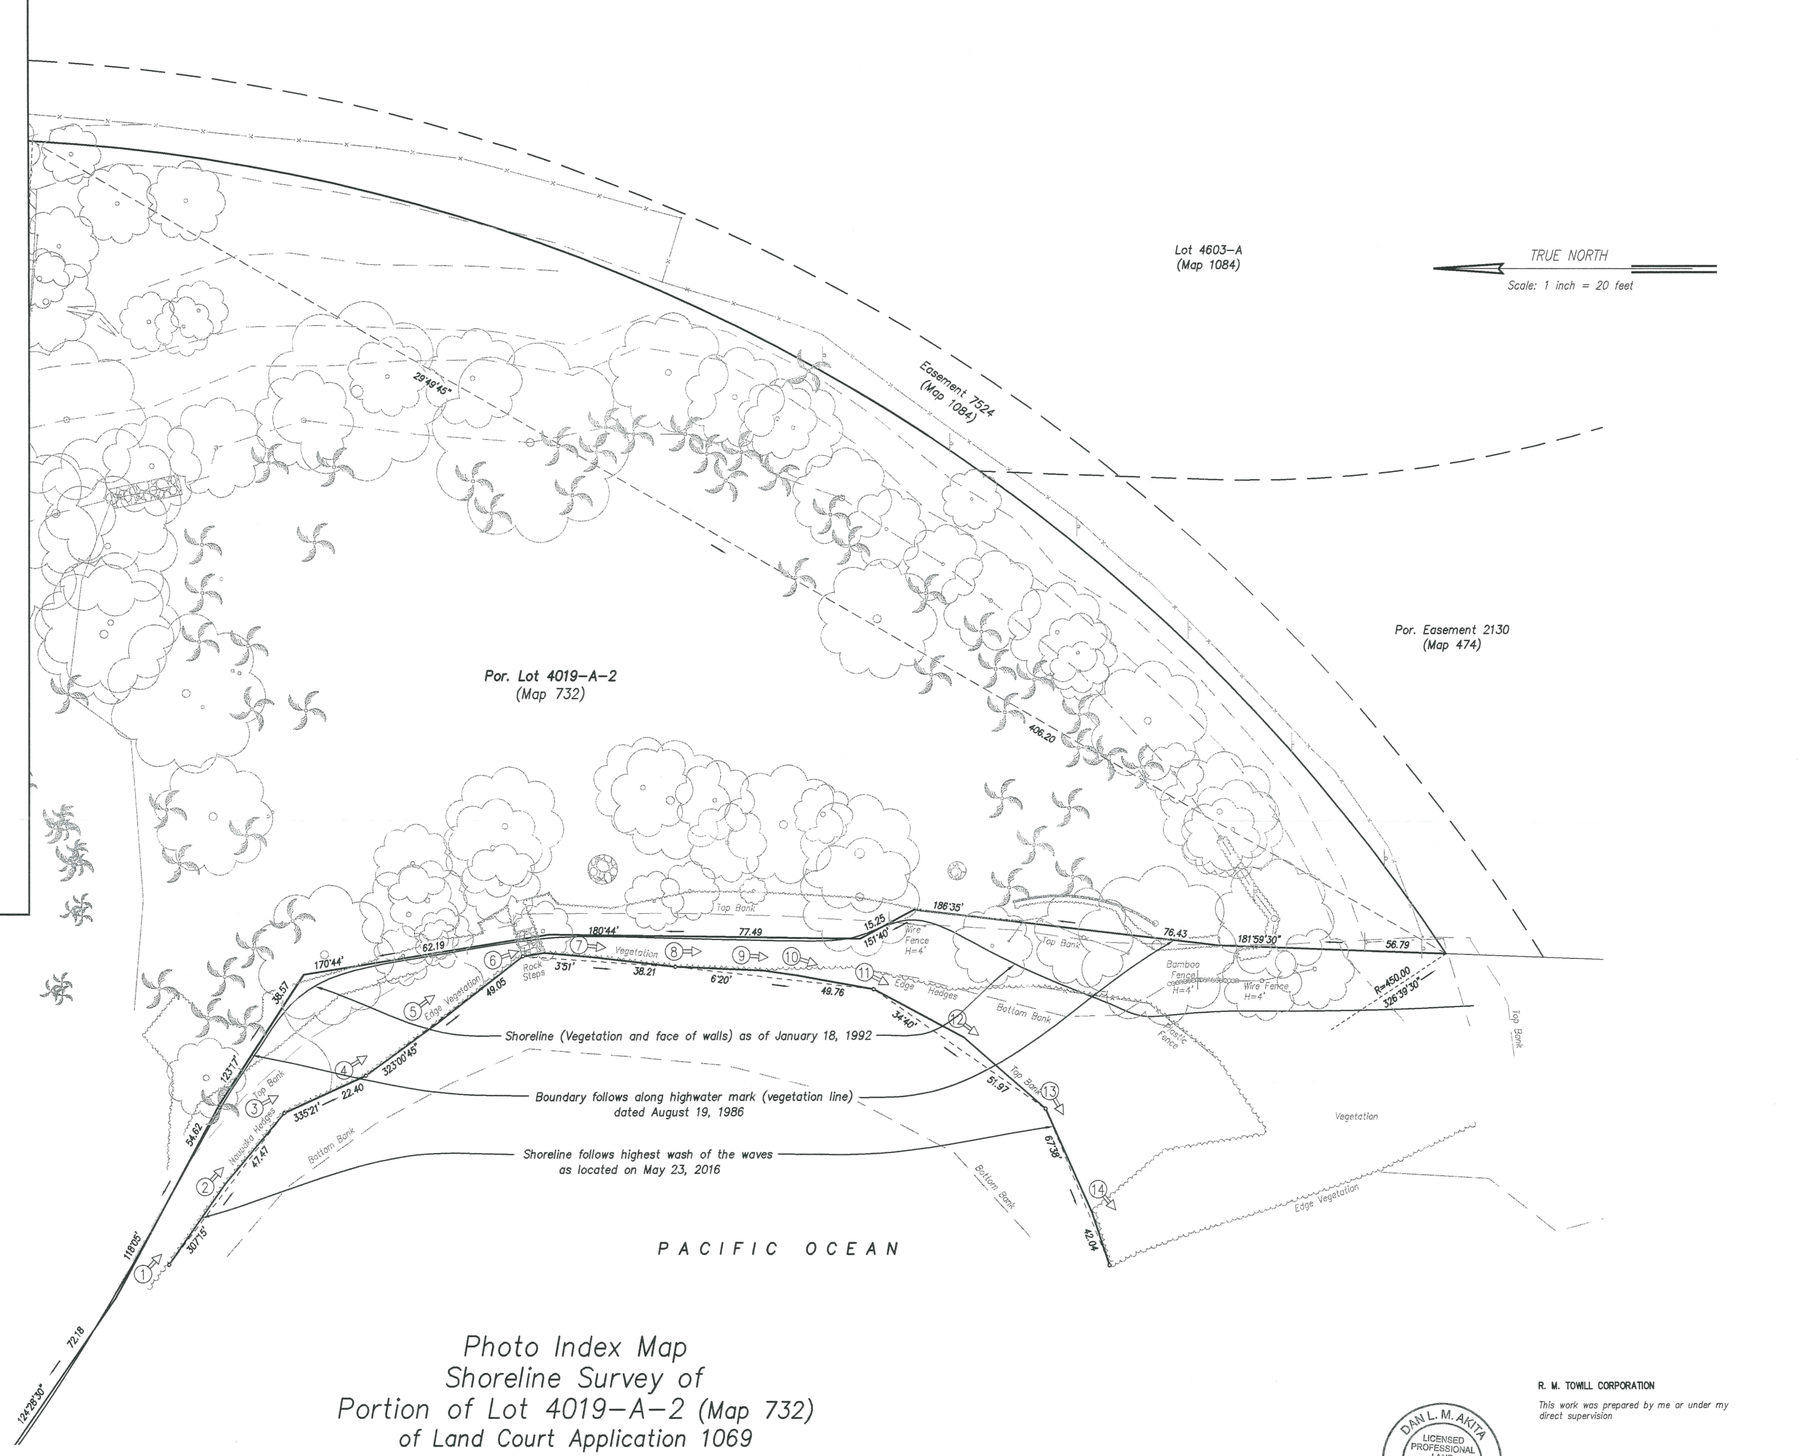

Address: 92-1101 Ali'inui Drive
Kapolei, Hawaii 96707

Owner: James Campbell Company, LLC
1001 Kamokila Boulevard
Kapolei, Hawaii 96707

Notes:

Azimuths are referred to Government Survey Triangulation Station "KAPUAI NEW" △ .

Boundaries shown are from record data.

①⇨ Indicates photo number and direction.

Photo Index Map
Shoreline Survey of
Portion of Lot 4019-A-2 (Map 732)
of Land Court Application 1069

At Honouliuli, Ewa, Island of Oahu, Hawaii
Tax Map Key: (1) 9-1-057: portion 029

GRAPHIC SCALE
20 0 10 20 40
1 INCH = 20 FEET

DAN L. M. AKITA
LICENSED PROFESSIONAL LAND SURVEYOR
No. 12749
HAWAII, U.S.A.

R. M. TOWILL CORPORATION

This work was prepared by me or under my direct supervision

Dan L. M. Akita Exp. Date 4/30/18
Licensed Professional Land Surveyor
Certificate Number 12749

FN: Lanikuhonua Shoreline 5-2016.dwg

Ref: RMTC No. 1-22649-0-S
FB No. 8526

R. M. TOWILL CORPORATION
SINCE 1930

2024 North King Street Suite 200
Honolulu, Hawaii 96819
Tel: (808)842-1133