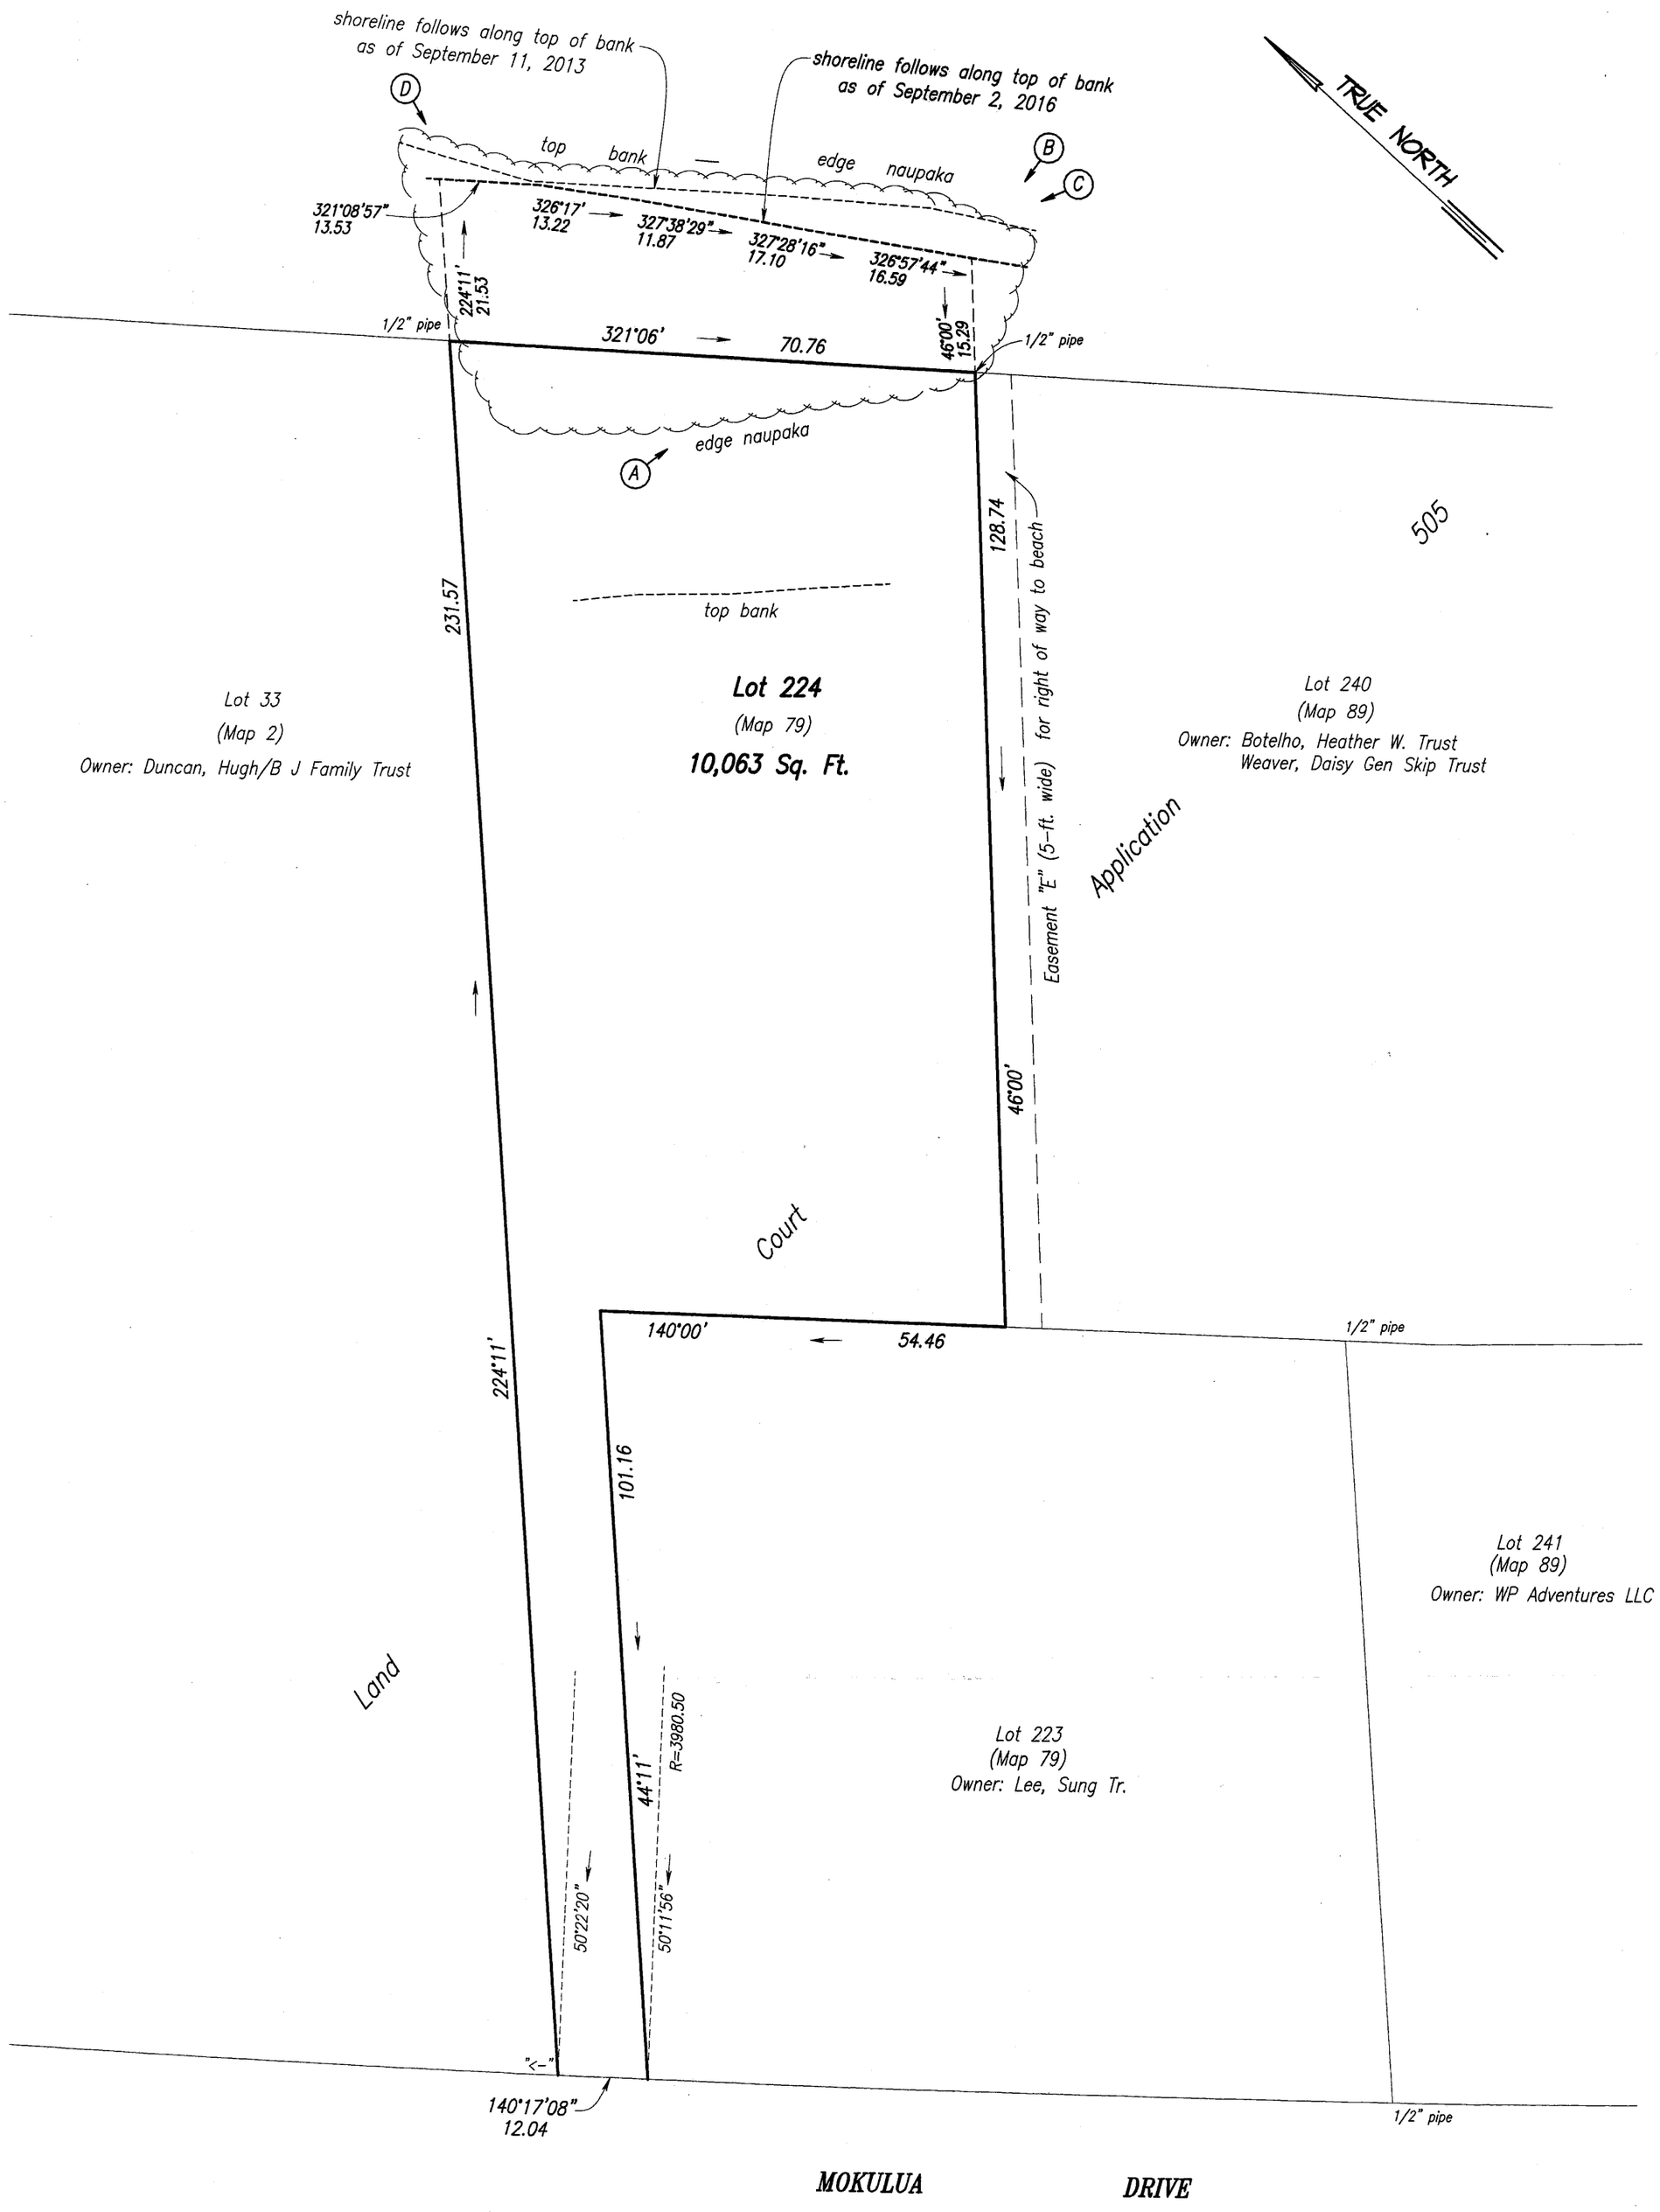

SHORELINE SURVEY

1020 MOKULUA DRIVE
Being Lot 224 (Map 79)
of Land Court Application 505
T.M.K.: 4-3-06: Parcels 55
at Kailua, Koolaupoko, Oahu, Hawaii

Client: James McPeak **Job No. 13-61**
September 2, 2016 **Field Book: 1764/ page 48**

20 10 0 20 40
Graphic Scale in Feet

Notes:

(A) → denotes direction of photo taken

Owner: Lee, Sung Tr.
Address: c/o Capital Research
11100 Santa Monica Blvd.
Los Angeles Ca. 90025

Engineers Surveyors Hawaii, Inc.

Civil Engineers ~ Land Surveyors ~ Construction Managers

MILES S. HORIE
LICENSED PROFESSIONAL LAND SURVEYOR
No. 10007
HAWAII, U.S.A.

This work was prepared by me or under my direct supervision.
Engineers Surveyors Hawaii, Inc.

Miles S. Horie Exp. 4\30\18
Licensed Professional Land Surveyor
Certificate Number 10007

1320 North School Street
September 6, 2016

Honolulu, Hawaii
13-61