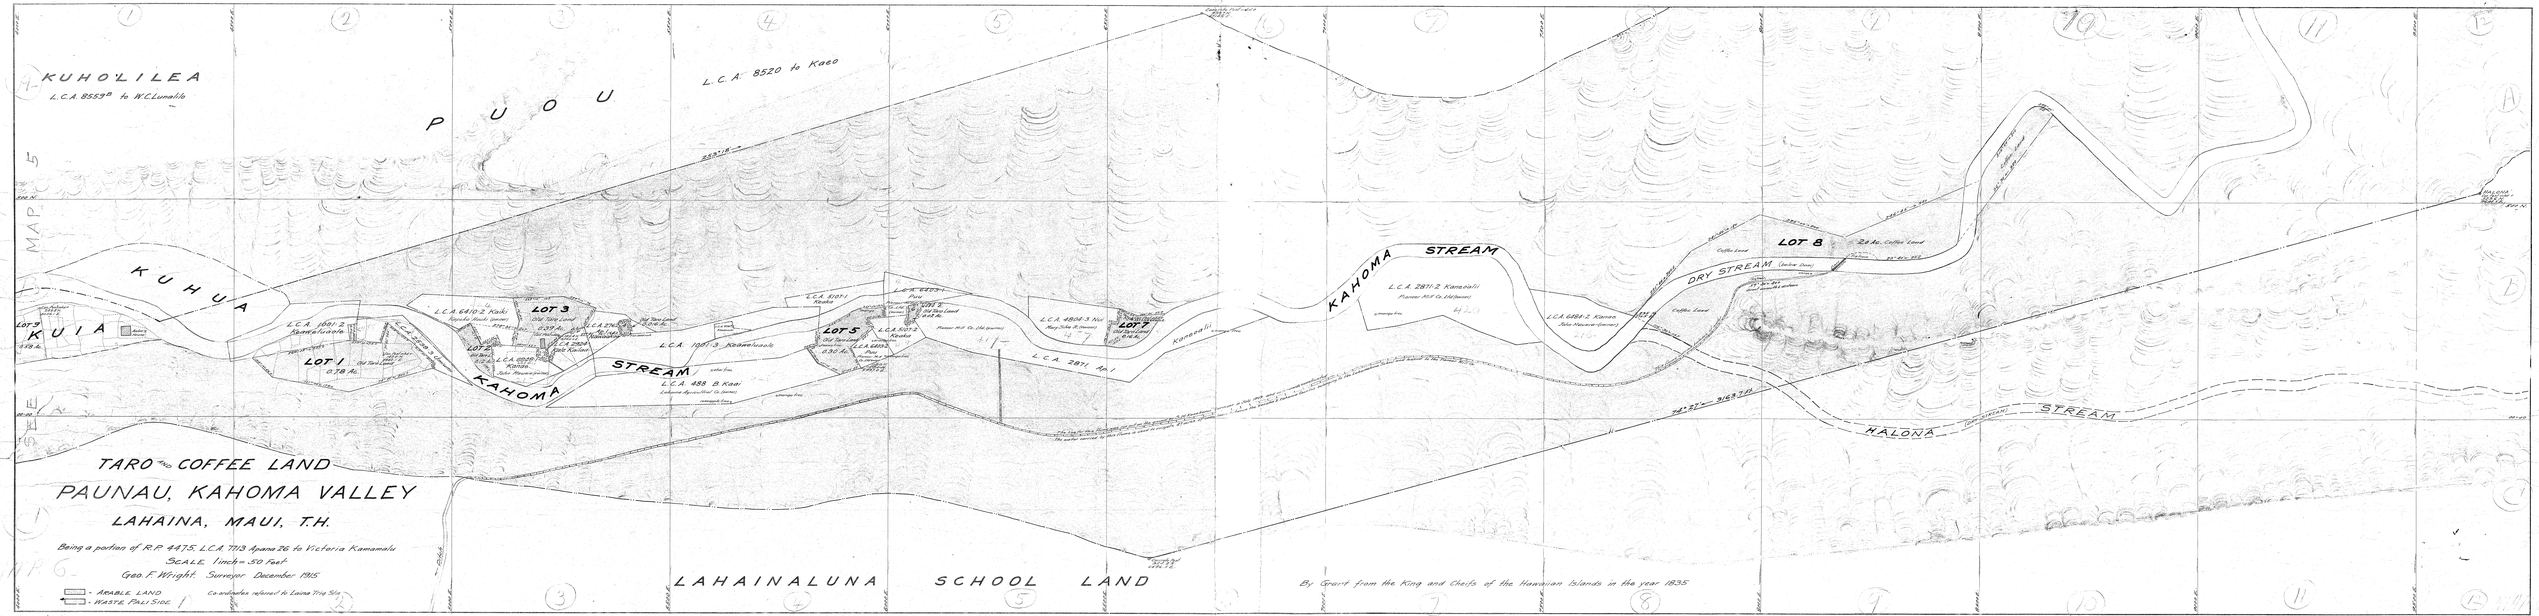
KUHO'LILEA
L.C.A. 8559 to W.C. Lunalilo
P U O U
L.C.A. 8520 to Kaeo
K U H U A
K U I A
LOT 1
0.78 Ac.
LOT 3
LOT 5
LOT 7
LOT 8
24 Ac. Coffee Land
K A H O M A
S T R E A M
L.C.A. 488 B. Kaai
L.C.A. 2871 Ap. 1
L.C.A. 2871-2 Kamanalii
Pioneer Mill Co. (Ltd. Partner)
L.C.A. 6884-2 Kimeo
(Sake Hauanui-Partner)
Coffee Land
DRY STREAM (Below Dam)
K A H O M A
S T R E A M
H A L O N A (Intermittent) S T R E A M
L A H A I N A L U N A S C H O O L L A N D
By Grant from the King and Chiefs of the Hawaiian Islands in the year 1835
TARO & COFFEE LAND
PAUNAU, KAHOMA VALLEY
LAHAINA, MAUI, T.H.
Being a portion of R.P. 4475, L.C.A. 7713 Apana 26 to Victoria Kamamalu
SCALE 1 inch = 50 Feet
Geo. F. Wright Surveyor December 1915
- ARABLE LAND
- WASTE PALI SIDE
Co-ordinates referred to Luana Tria Site