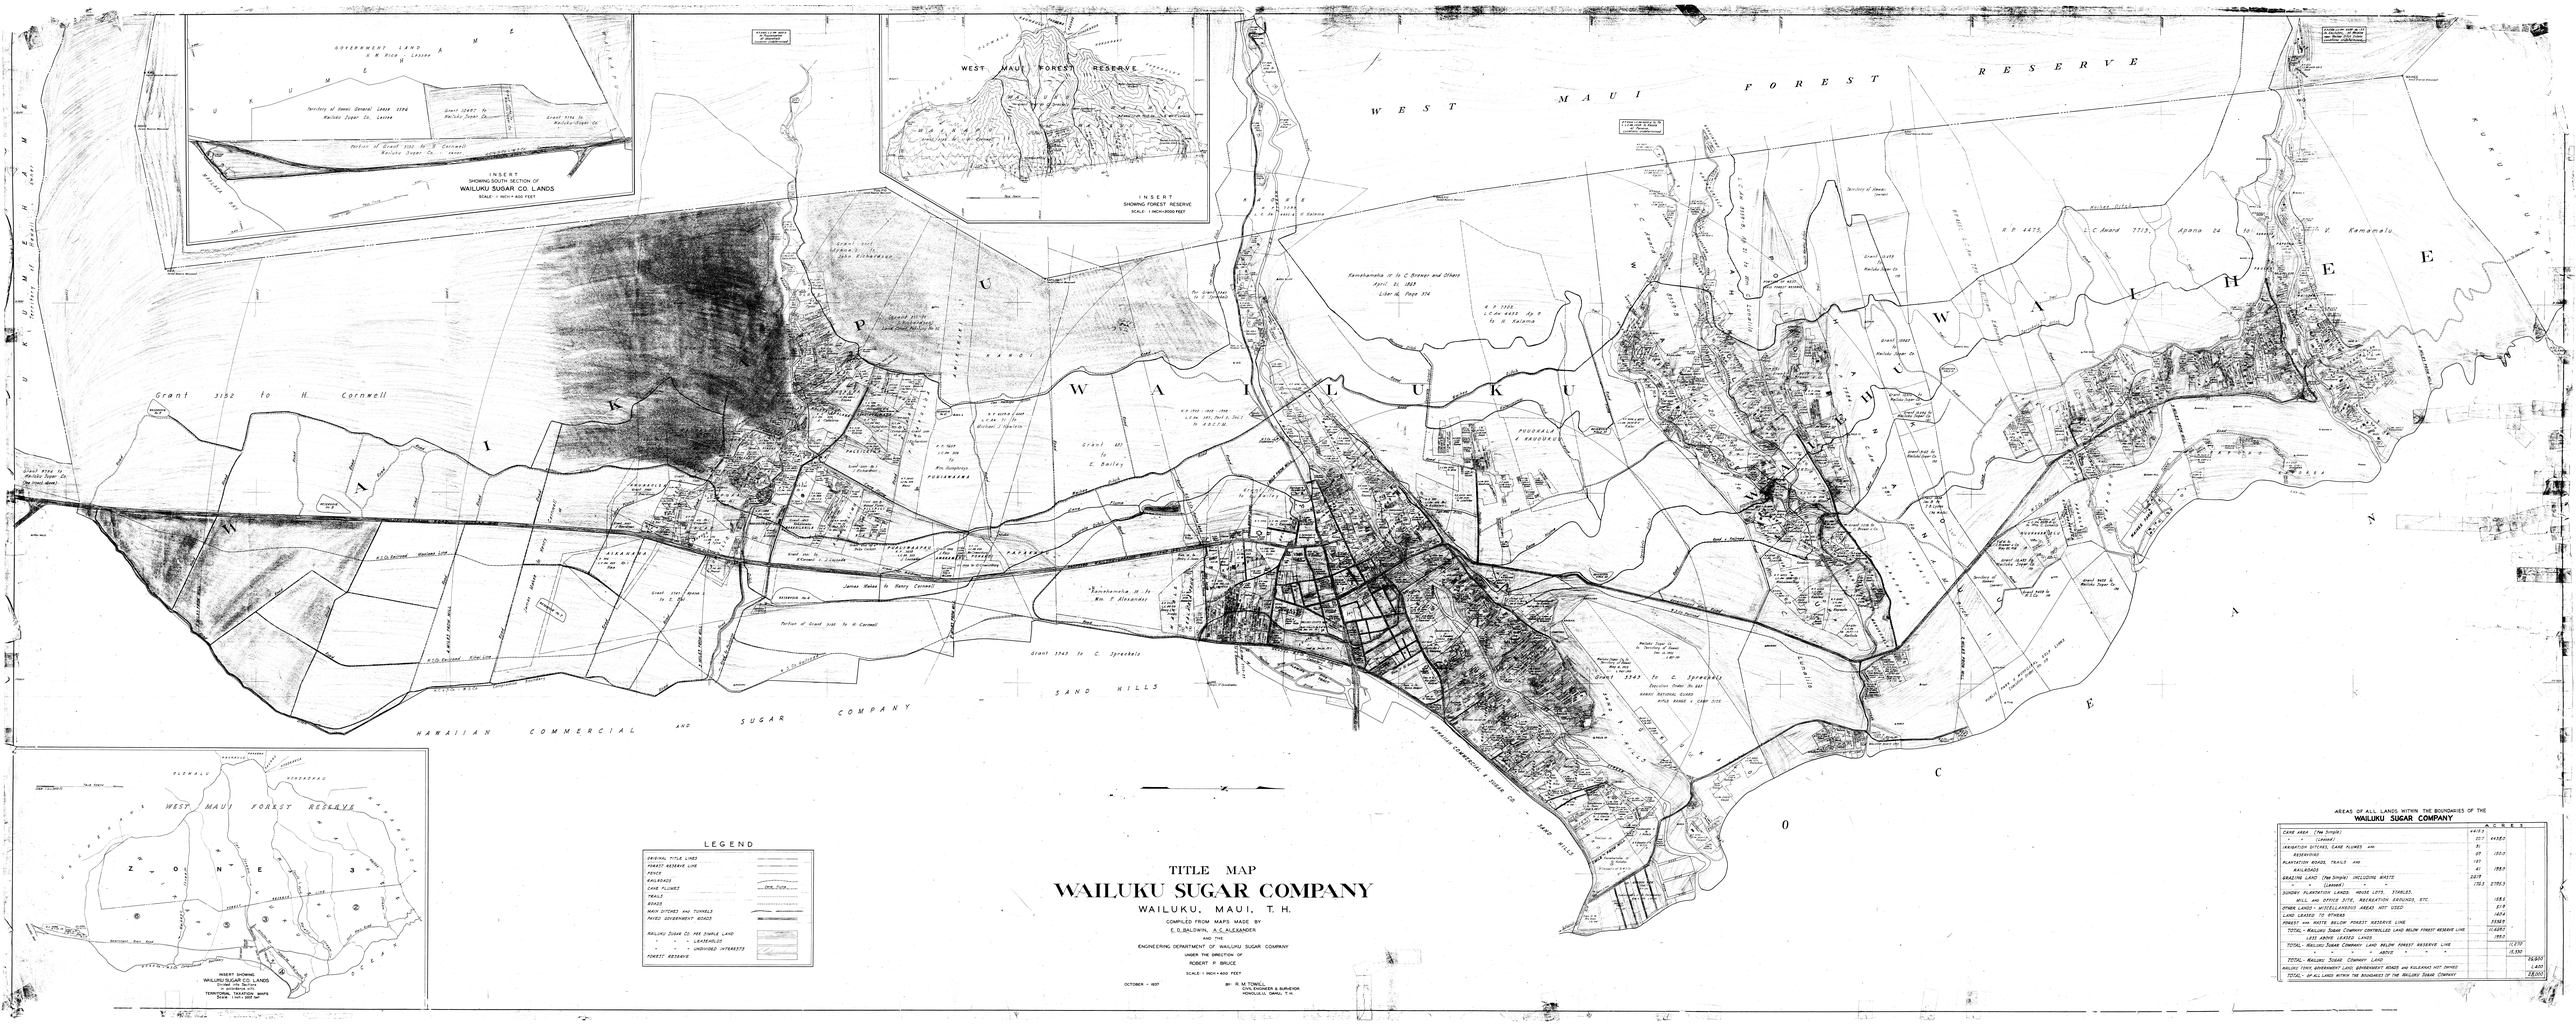
TITLE MAP
WAILUKU SUGAR COMPANY
WAILUKU, MAUI. T. H.
COMPILED FROM MAPS MADE BY
E. D. BALDWIN, A. C. ALEXANDER
AND THE
ENGINEERING DEPARTMENT OF WAILUKU SUGAR COMPANY
UNDER THE DIRECTION OF
ROBERT P. BRUCE
SCALE: 1 INCH = 400 FEET
OCTOBER - 1937
BY: R. M. TONG,
CIVIL ENGINEER & SURVEYOR
HONOLULU, OAHU, T. H.
LEGEND
ORIGINAL TITLE LINES
FOREST RESERVE LINE
FENCE
RAILROAD
CANE FLUMES
TRAILS
ROADS
MAIN DITCHES AND TUNNELS
PAVED GOVERNMENT ROADS
WAILUKU SUGAR CO. FEE SIMPLE LAND
" " " LEASEHOLDS
" " " UNDIVIDED INTERESTS
FOREST RESERVE
INSERT
SHOWING SOUTH SECTION OF
WAILUKU SUGAR CO. LANDS
SCALE: 1 INCH = 400 FEET
INSERT
SHOWING FOREST RESERVE
SCALE: 1 INCH = 2000 FEET
INSERT SHOWING
WAILUKU SUGAR CO. LANDS
IN WEST MAUI FOREST RESERVE
TO ACCOMPANY
TENTATIVE FOREST RESERVE MAPS
SCALE: 1 INCH = 2000 FEET
WEST MAUI FOREST RESERVE
ZONE 3
HAWAIIAN COMMERCIAL AND SUGAR COMPANY
SAND HILLS
WAILUKU
KAHULUI
PAUWELA
WAIHEE
KAHAKUNA
KAHAKUNA
KAHAKUNA