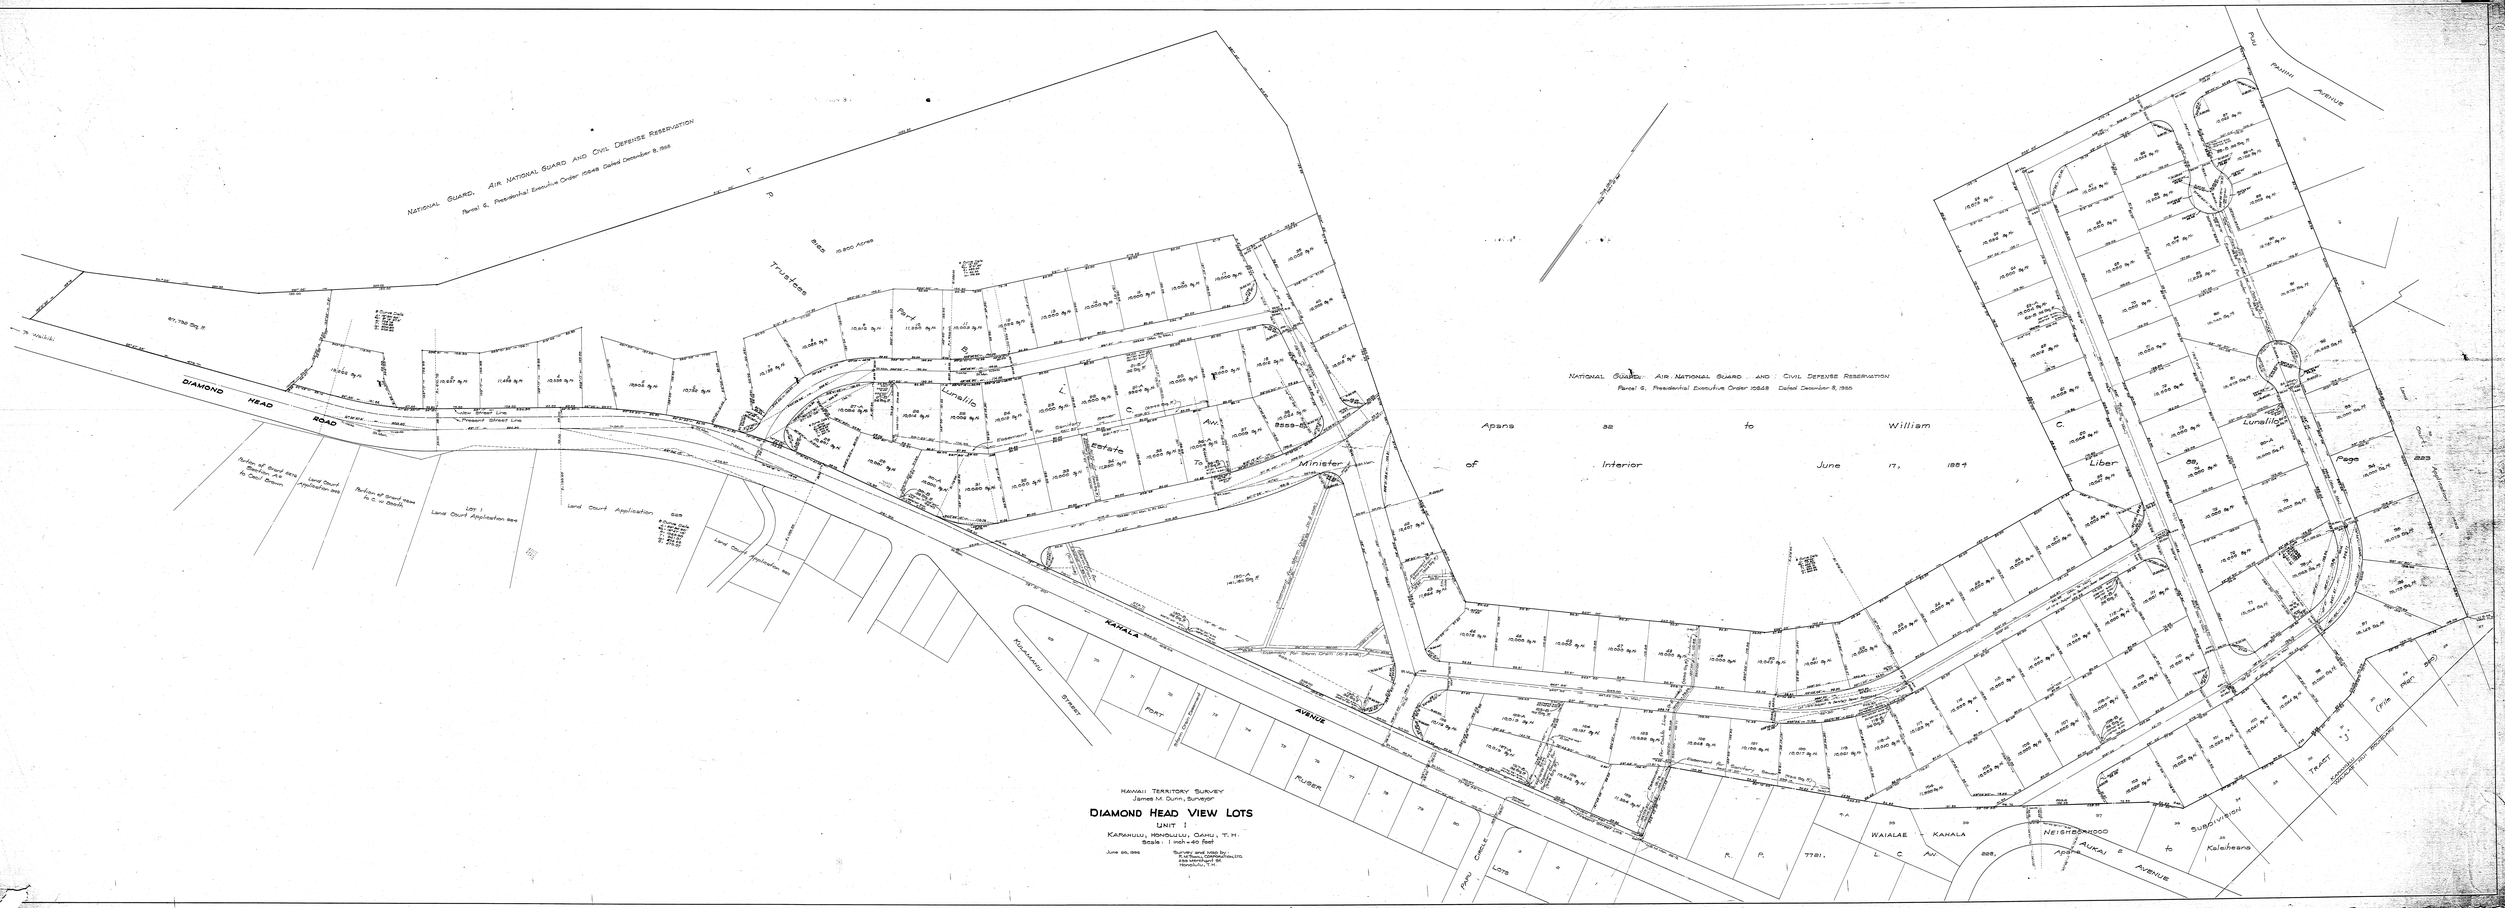
National Guard, Air National Guard and Civil Defense Reservation
Parcel 6, Presidential Executive Order 10548 Dated December 8, 1955
Trustees
Part
Lunalilo
Estate
Diamond Head Road
Kahala Avenue
Kilauanu Street
Fort Ruger
Kuli Circle
Lots
Land Court Application 888
Land Court Application 889
Land Court Application 891
Lot 1
Land Court Application 890
Land Court Application 892
Land Court Application 893
Apana 32 to William C. Lunalilo
Liber 88, Page 223
of Interior June 17, 1884
Minister
Waialae Kahala
Neighborhood Subdivision
Apana 2 to Kalaiheana
Tract
Pua Manini Avenue
Aukai Avenue
K. P. 7781.
L. C. Aw. 888.
Hawaii Territory Survey
James M. Gum, Surveyor
Diamond Head View Lots
Unit 1
Kaimuki, Honolulu, Oahu, T. H.
Scale: 1 inch = 40 feet
June 20, 1955
Survey and Map by
E. M. Ball Corporation
233 Merchant St.
Honolulu, T.H.