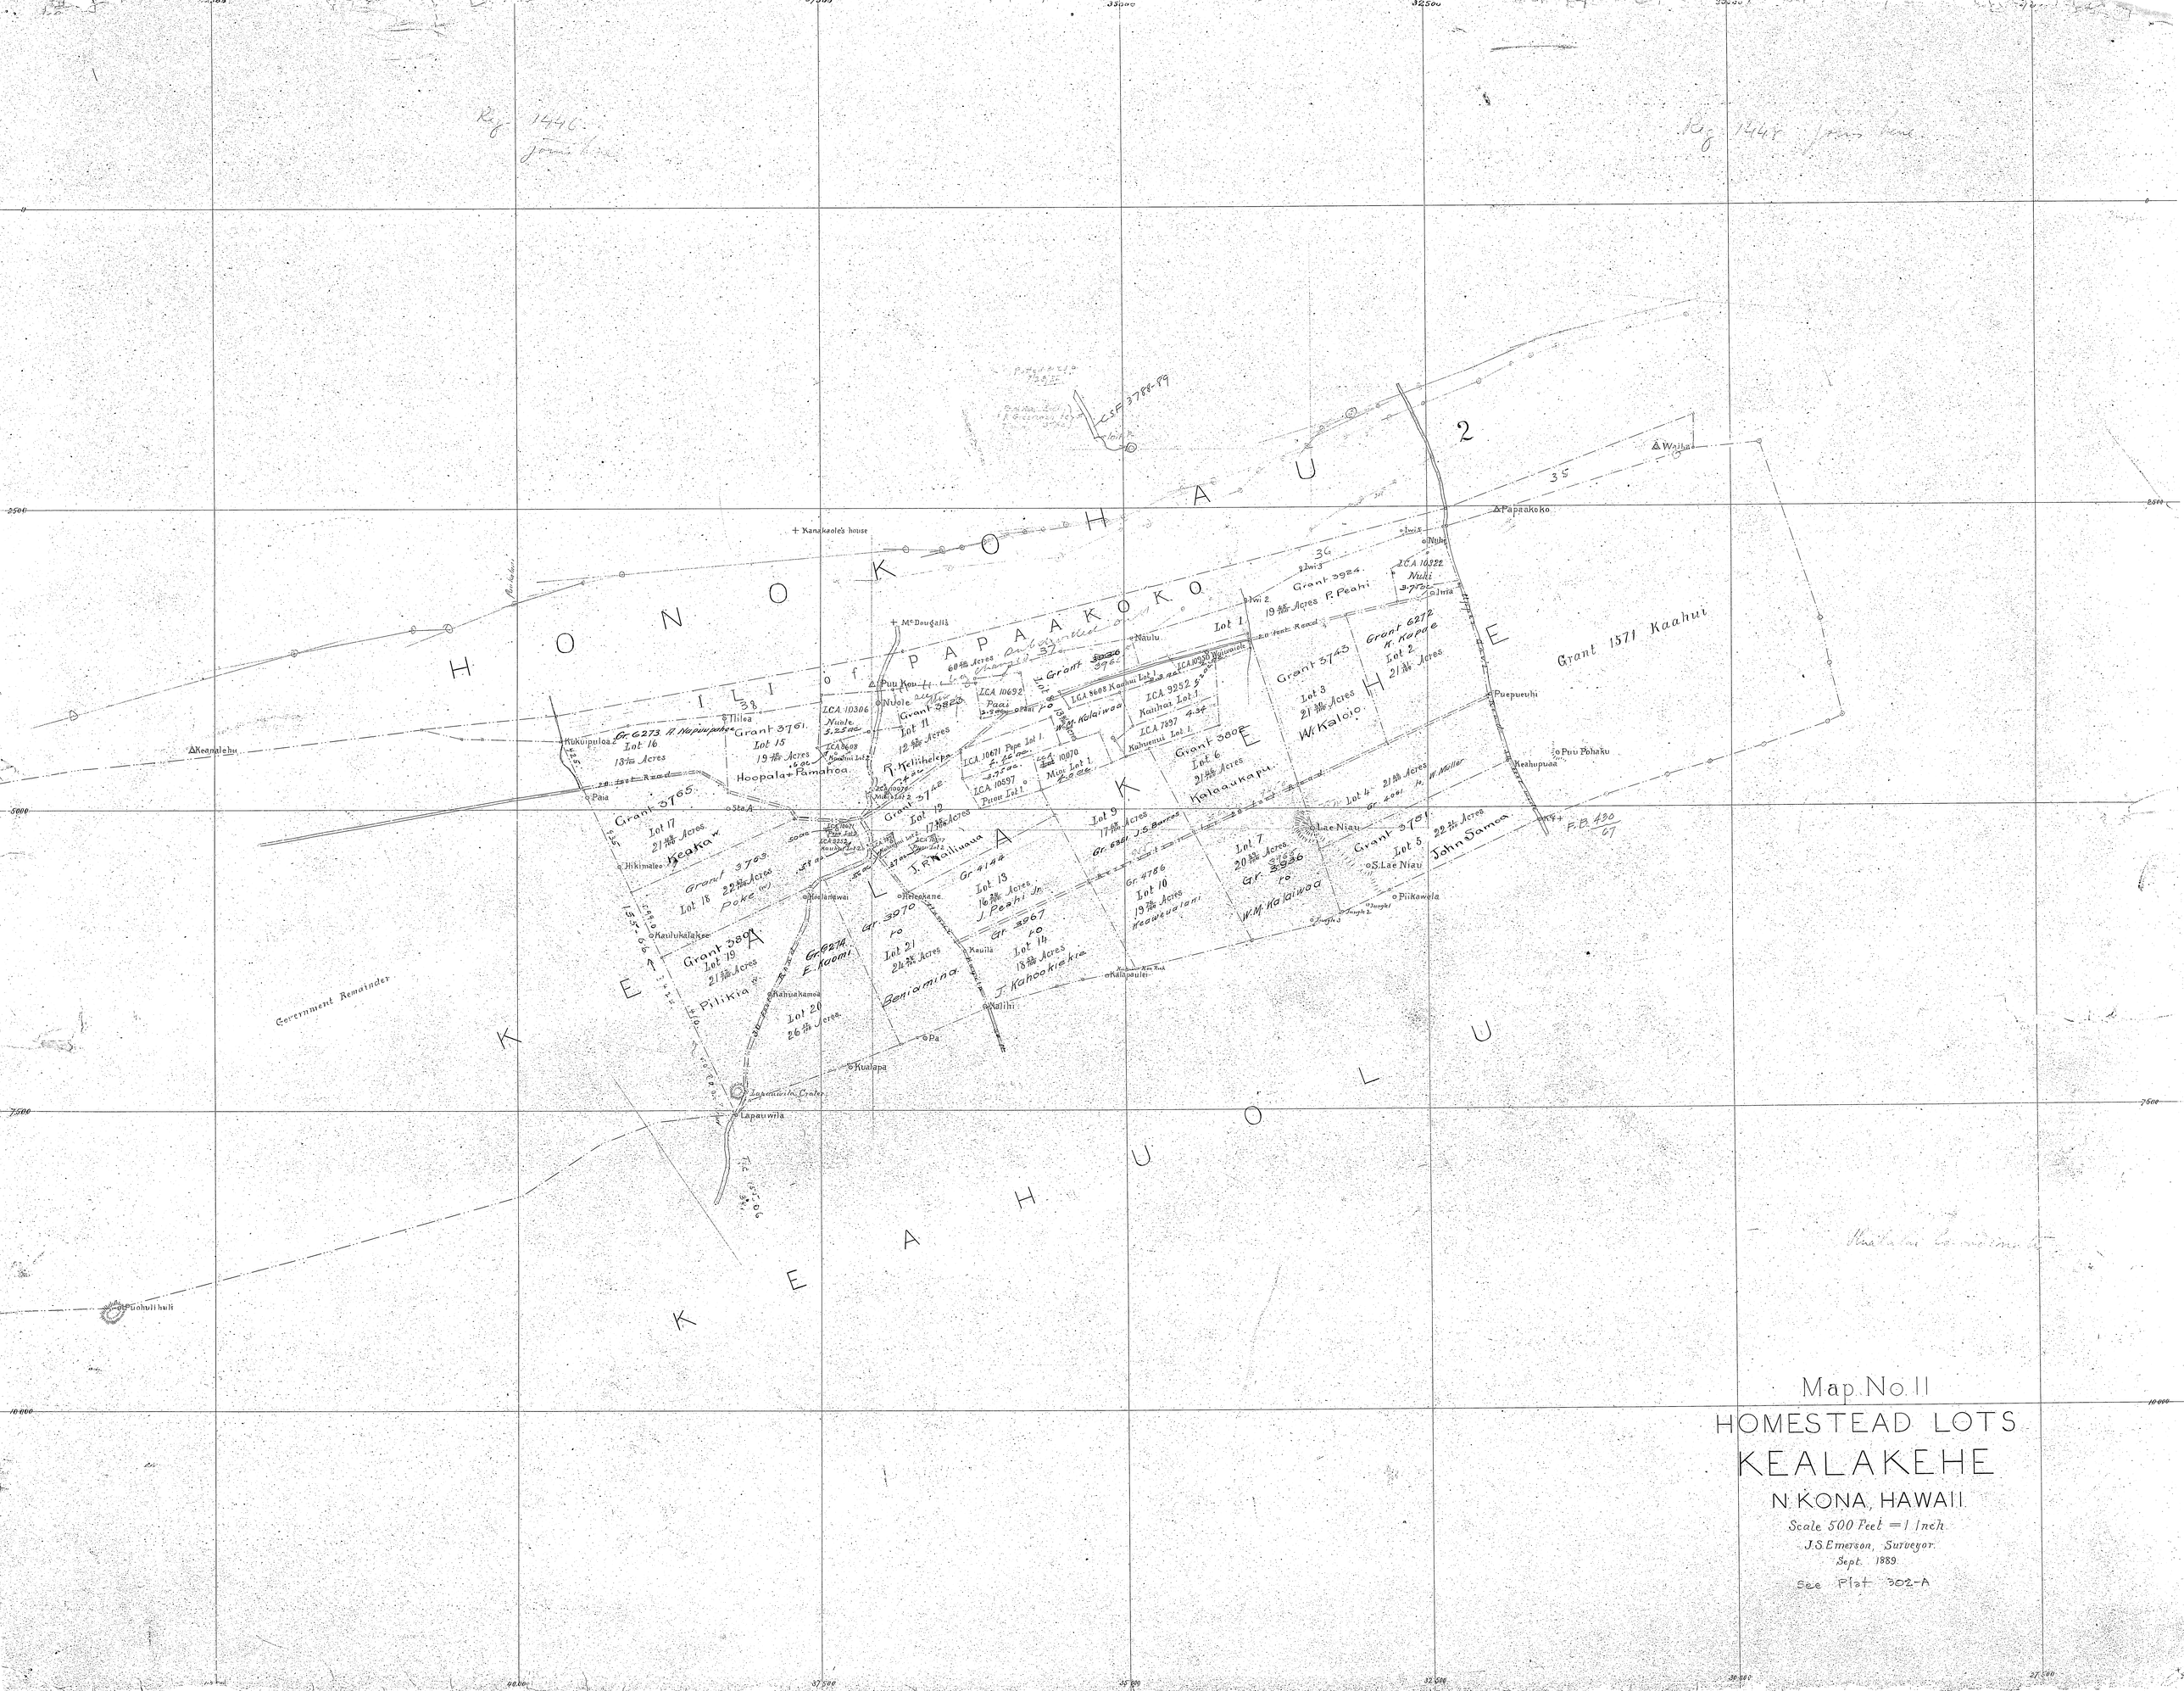
Map No. 11
HOMESTEAD LOTS
KEALAKEHE
N. KONA, HAWAII
Scale 500 Feet = 1 Inch
J.S. Emerson, Surveyor.
Sept. 1889.
See Plat 302-A
HONOKOHAU
ILI of PAPAAKOKO
KEALAKEHE
KEAHOLOU
Grant 1571 Kaahui
Grant 3761
Hoopala + Pamahoa
Grant 3765
Grant 3783
Grant 3809
Pilikia
Government Remainder
Grant 3984
P. Peahi
Grant 6272
H. Kopae
Grant 5743
W. Kaloio
Grant 3806
Kalaaukapu
Grant 3781
John Damea
Grant 5742
J. F. Naliuaua
Benjamina
J. Kahookiekie
J. Peahi Jr.
Kaulukalakee
Kahuakamoa
Lapauwila
Kualapa
Kailihi
Kaulla
Kalipauley
Piikawela
Puohulihuli
Papaakoko
Waihaa
Puepueuhi
Puu Pohaku
Keahupuaa
Kukuipuloa
Keanalehu
Paia
Hikimaleo
Hoolanewai
Hoekane
Nuole
Naulu
Nuhi
Ulria
Lae Niau
S. Lae Niau
Kanakaole's house
McDougall
Thilea
Puu Kou
Sta. A
Lot 1
Lot 2
Lot 3
Lot 4
Lot 5
Lot 6
Lot 7
Lot 9
Lot 10
Lot 12
Lot 13
Lot 14
Lot 15
Lot 16
Lot 17
Lot 18
Lot 19
Lot 20
Lot 21
Lot 11
Gr. 6273 A. Napuupahee
Gr. 6274 E. Kaomi
Gr. 3970
Gr. 3967
Gr. 4144
Gr. 4786
Gr. 3936
Gr. 6361 J.S. Bowers
Gr. 4001 H. Müller
W.M. Kalaiwa
Kaiuhas Lot 1
Kuhuenui Lot 1
Mioi Lot 1
Piiou Lot 1
Paai
Jungle 1
Jungle 2
Jungle 3
Lapauwila Crater
Puohulihuli
F.B. 430 67