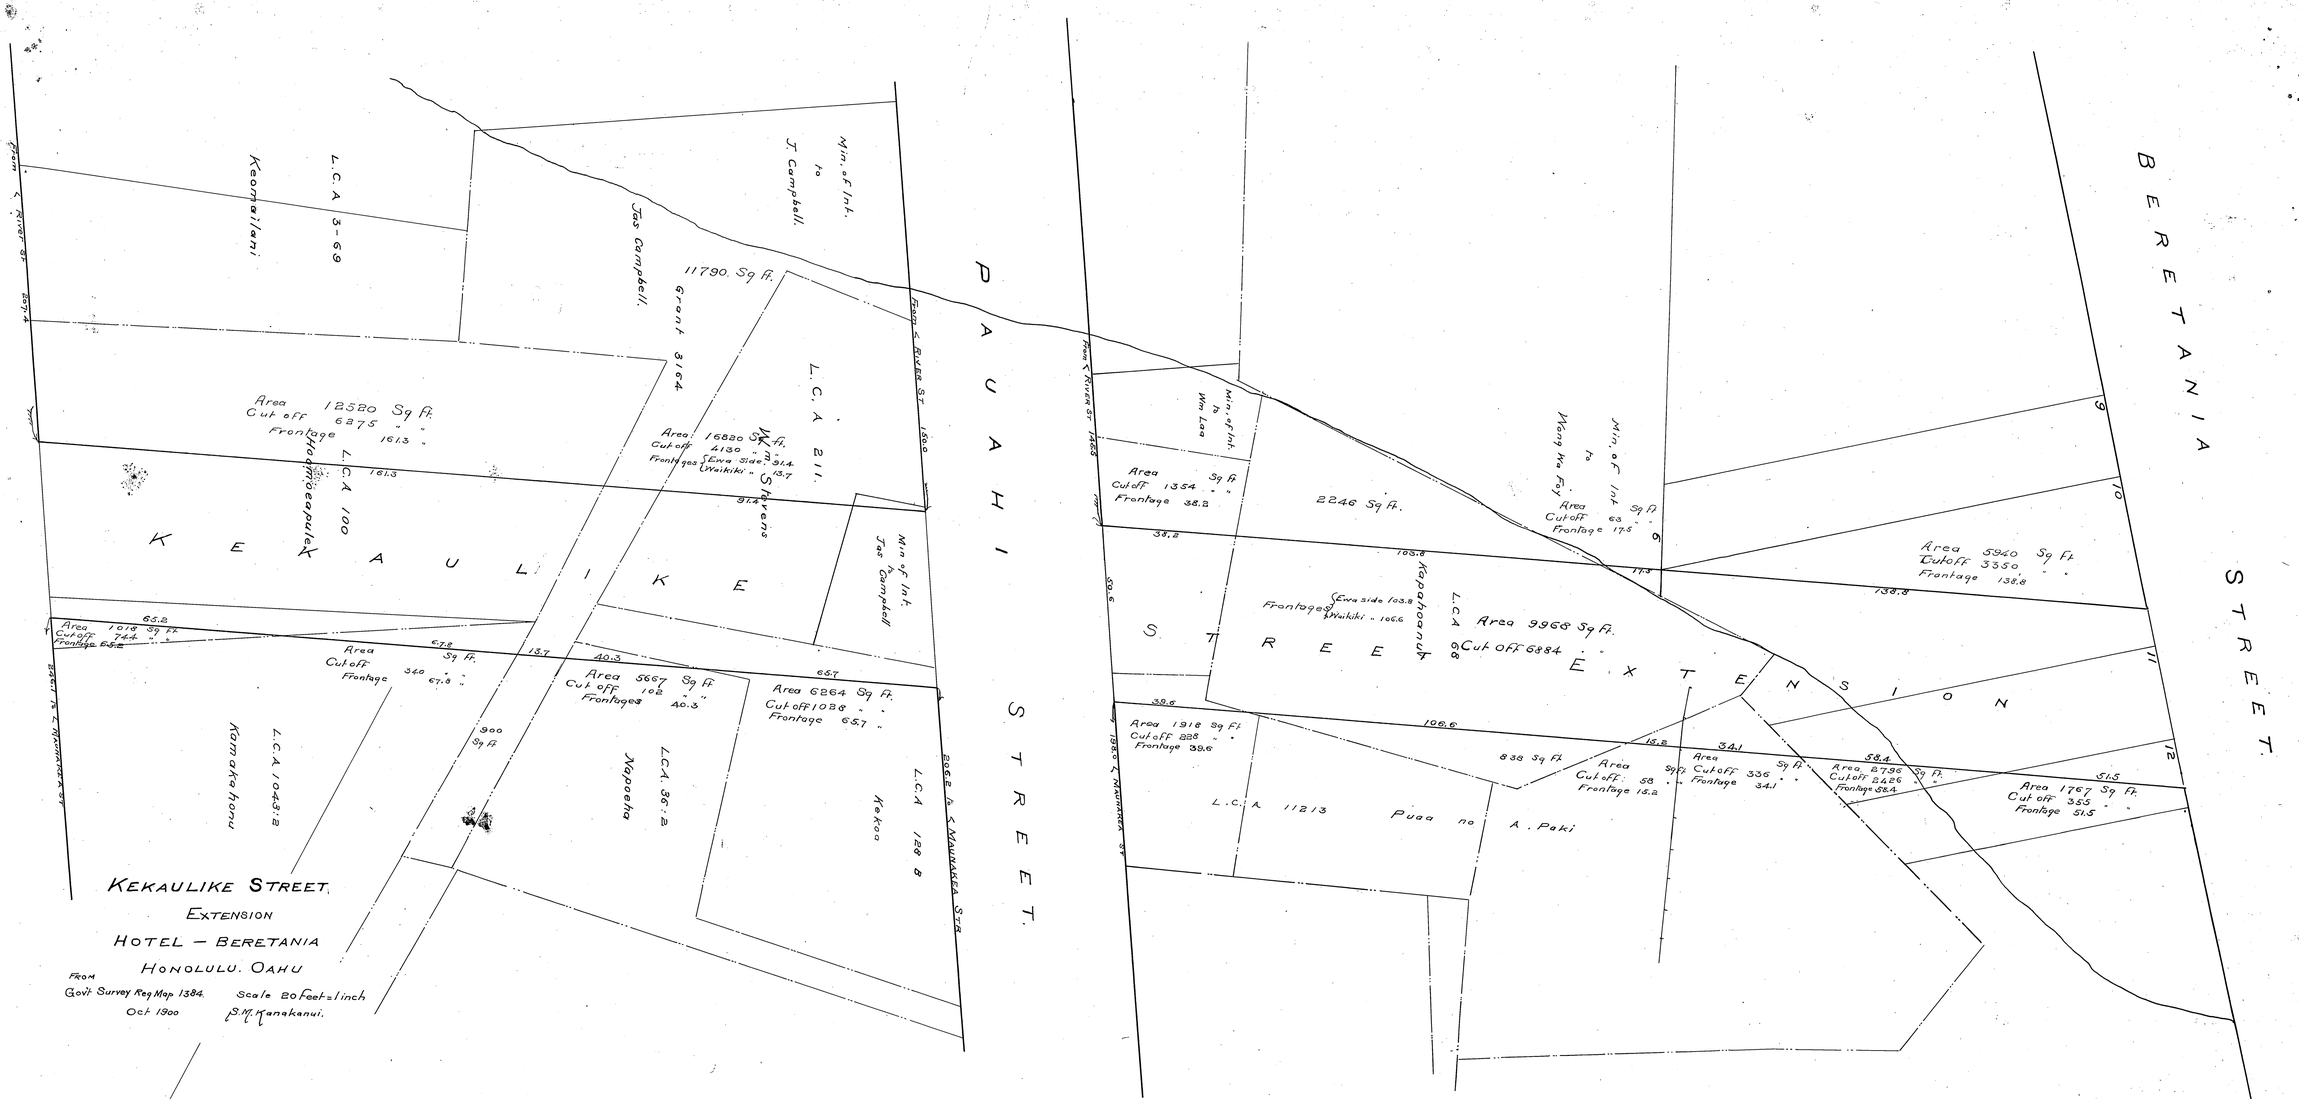
HOTEL STREET.
PAUAHI STREET.
BERETANIA STREET.
KEKAULIKE STREET EXTENSION
Keomailani
L.C.A. 3-69
Jas Campbell.
Grant 8164
11790. Sq. Ft.
Min. of Int. to J. Campbell.
L.C.A. 211.
Wm. Ahuena
Min. of Int. Jas Campbell
Area 12520 Sq. Ft. Cut off 6275 " " Frontage 161.3 " "
L.C.A. 100
Kaohiwaipuleki
Area 16820 Sq. Ft. Cut off 4130 " " Frontages Ewa Side 91.4 Waikiki " 15.7
Area 1918 Sq. Ft. Cut off 744 " " Frontage 65.2
Area 6264 Sq. Ft. Cut off 1088 " " Frontage 65.7 "
Area 5667 Sq. Ft. Cut off 102 " " Frontages 40.3
Area Cut off 340 " " Frontage 67.8 " "
900 Sq. Ft.
L.C.A. 1043:2
Kamakahonu
L.C.A. 36:2
Napoeha
L.C.A. 128 B
Kekoa
Min. of Int. to Wm Lee
Area 1354 Sq. Ft. Cut off " " Frontage 38.2
2246 Sq. Ft.
Min. of Int. to Wong Wa Fay
Area Sq. Ft. Cut off 63 " " Frontage 17.5
Area 5940 Sq. Ft. Cut off 3350. " " Frontage 138.8
L.C.A. 98
Kapakanui
Area 9968 Sq. Ft. Cut off 6884 " "
Frontages Ewa side 103.8 Waikiki " 106.6
Area 1918 Sq. Ft. Cut off 828 " " Frontage 39.6
L.C.A. 11213
Puaa no A. Paki
838 Sq. Ft.
Area Cut off 58 " " Frontage 15.2
Area Sq. Ft. Cut off 336 " " Frontage 34.1
Area 2795 Sq. Ft. Cut off 2426 " " Frontage 58.4
Area 1767 Sq. Ft. Cut off 353 " " Frontage 51.5
KEKAULIKE STREET,
EXTENSION
HOTEL — BERETANIA
HONOLULU. OAHU
From Govt Survey Reg Map 1384. Oct 1900
Scale 20 feet = 1 inch
S.M. Kanakanui.

61 DR. 61