PLAN

— OF THE —

LOWRIE IRRIGATING CANAL

HAWAIIAN COMMERCIAL AND SUGAR COMPANY.

MAUI, H.I.

Scale 1000 ft = 1 in.

Note — Tunnels
Pipe Lines
Flumes
Ditch

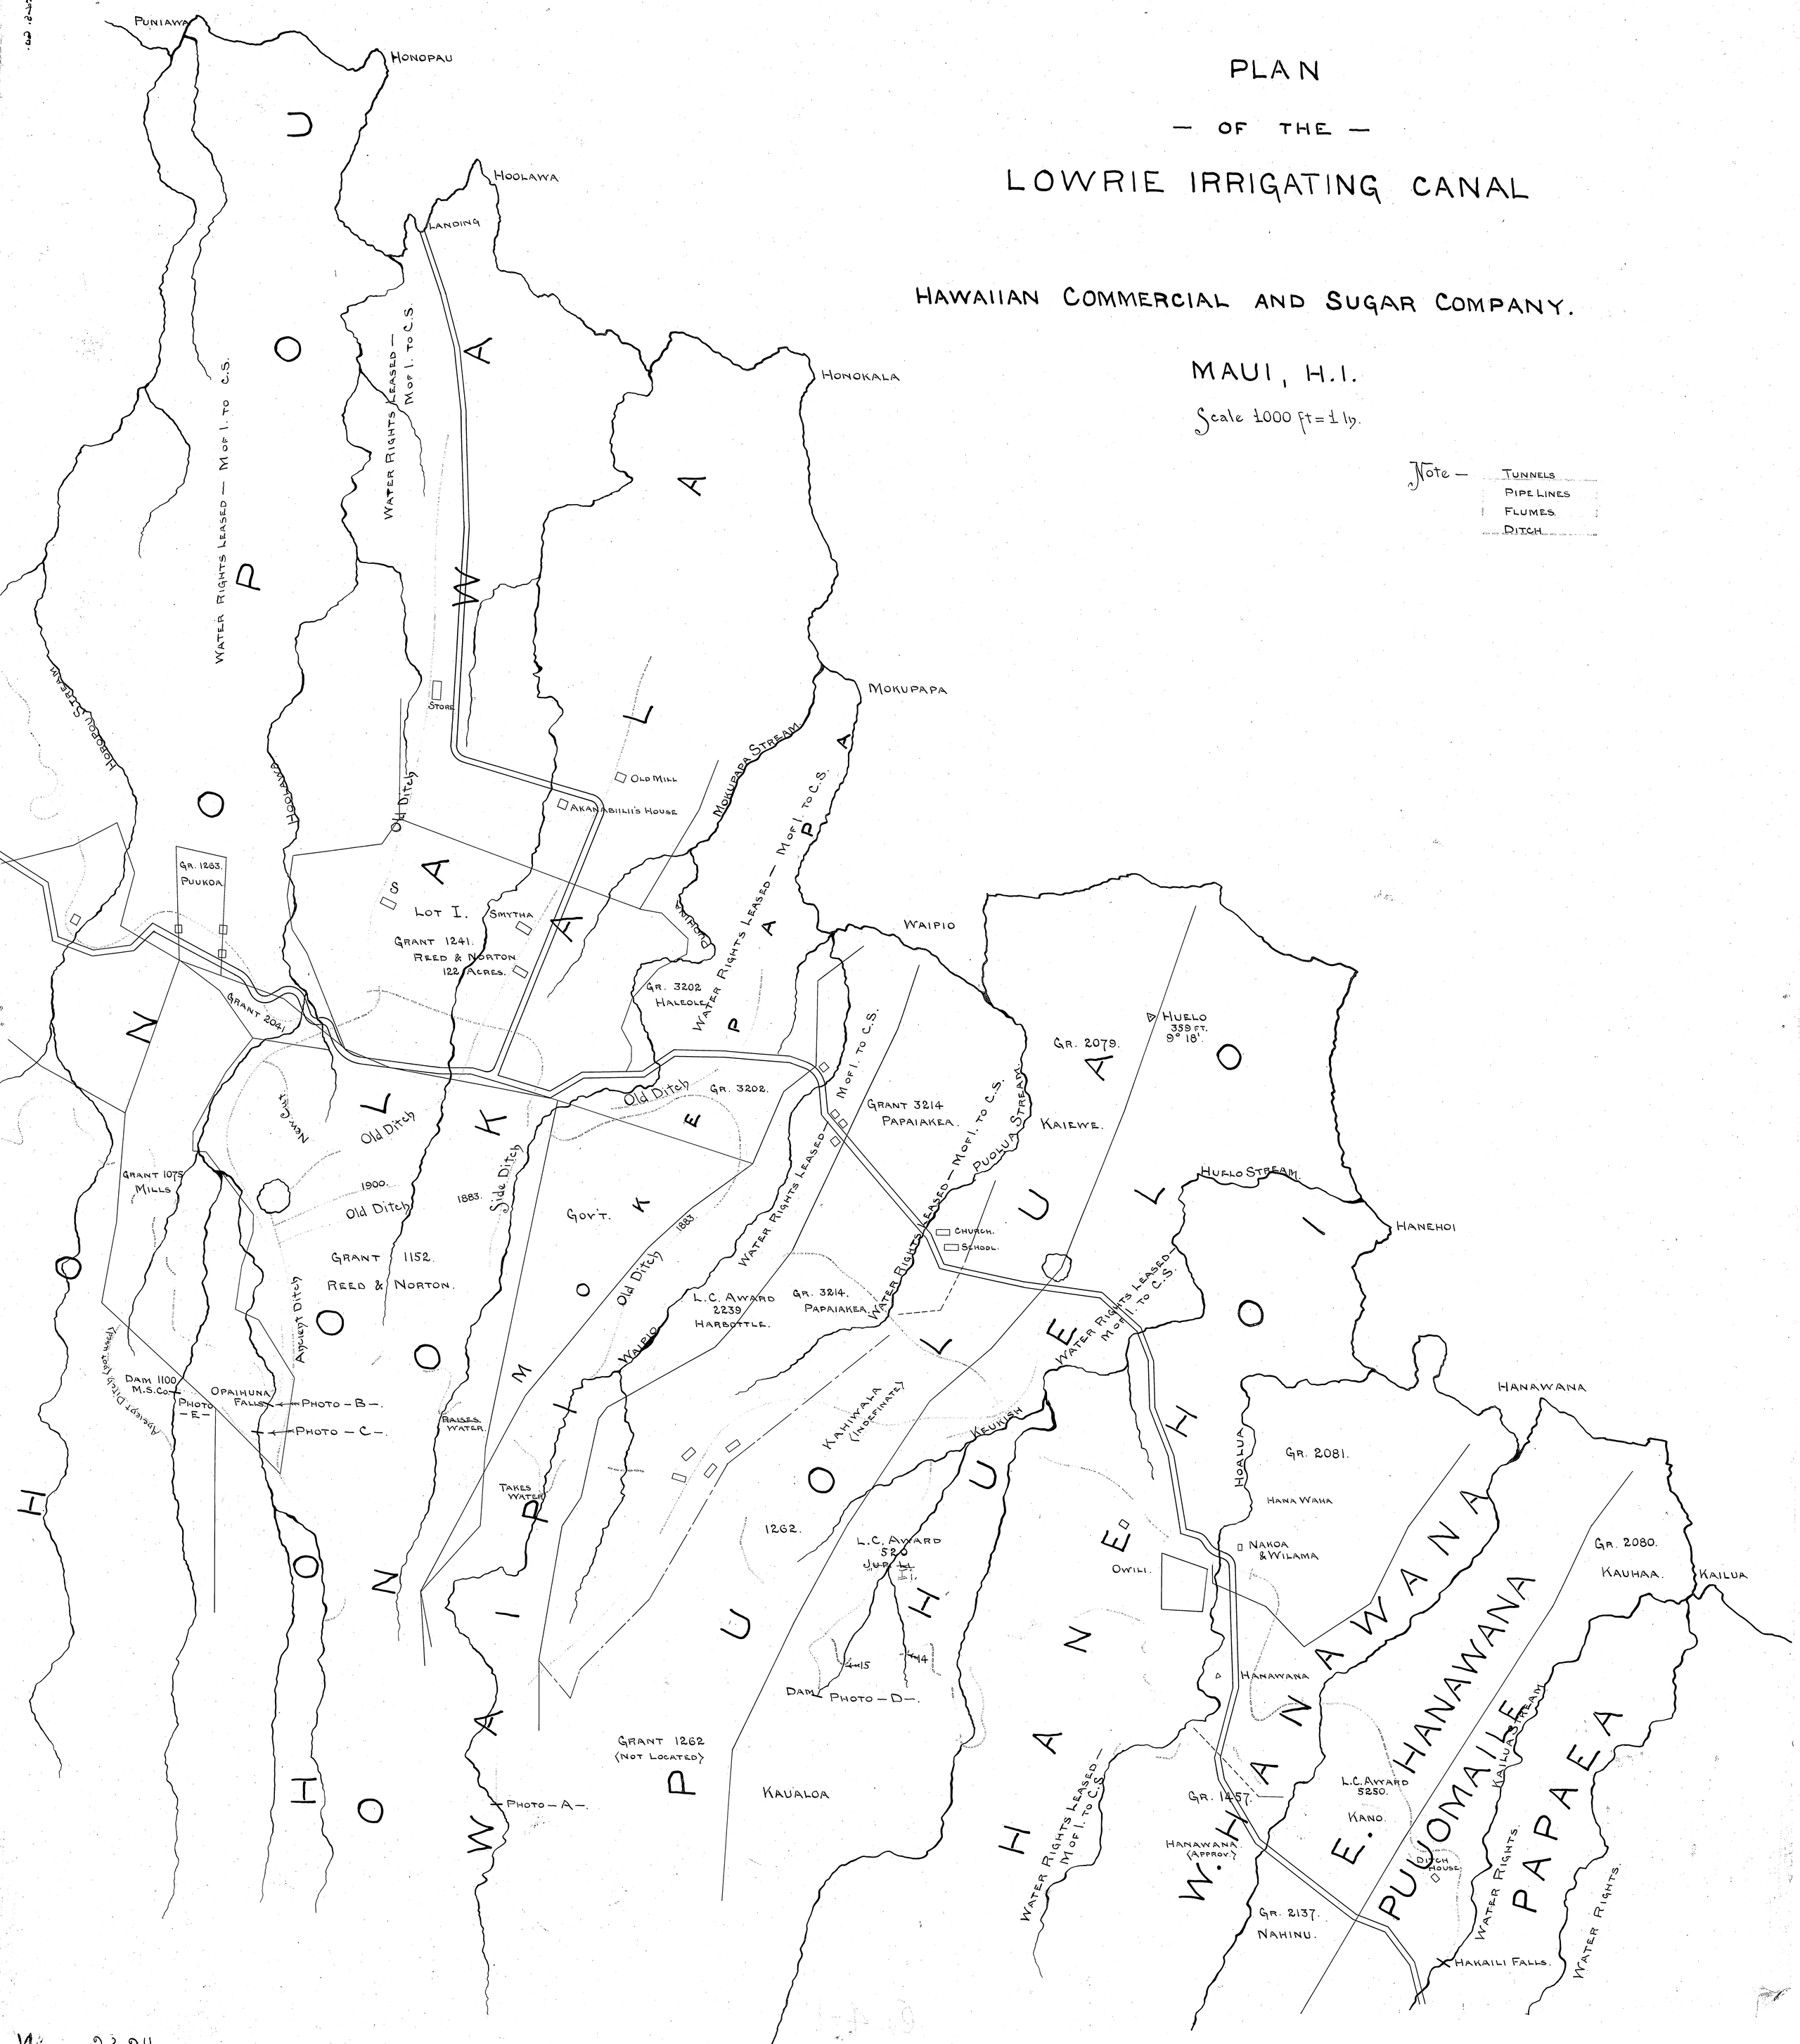
Puniawa
Honopau
Hoolawa
Landing
Honokala
Water Rights Leased — M of I. to C.S.
Hoolawa
Store
Old Ditch
Old Mill
Akanabilili's House
Mokupapa
Mokupapa Stream
Gr. 1263.
Puukoa
Lot I.
Smytha
Grant 1241.
Reed & Norton.
122 Acres.
Grant 2041
Gr. 3202
Haleole
Waipio
Huelo
359 ft.
9° 18'.
Gr. 2079.
Kaiewe.
Grant 3214
Papaiakea.
Puolua Stream
Old Ditch
Gr. 3202.
New Ditch
Grant 1075
Mills
1900.
1883.
Side Ditch
Gov't.
Church.
School.
Huelo Stream
Hanehoi
Grant 1152.
Reed & Norton.
Ancient Ditch
L.C. Award
2239
Harbottle.
Gr. 3214.
Papaiakea
Waiko
Dam 1100
M.S.Co.
Opaihuna Falls
Photo — B —.
Photo — E —
Photo — C —.
Raises Water.
Takes Water
Kahiwala
(Indefinate)
Keukish
Hanawana
Hoalua
Gr. 2081.
Hana Waha
Nakoa & Wilama
Owili.
1262.
L.C. Award
520
Dam
Photo — D —.
Grant 1262
(Not Located)
Kaualoa
Photo — A —.
Hanawana
Gr. 1457.
Hanawana
(Approv.)
L.C. Award
5250.
Kano.
Ditch House
Gr. 2137.
Nahinu.
Hakaili Falls.
Gr. 2080.
Kauhaa.
Kailua
Kailua Stream
Water Rights
Water Rights Leased — M of I. to C.S.
Hoolawa Stream
Ancient Ditch (not used)
Hoolawa
Hanawana
Puiomaile
Papaea
Hanawana
Hanehoi
Hoolawa
Hoolawa
Hoolawa